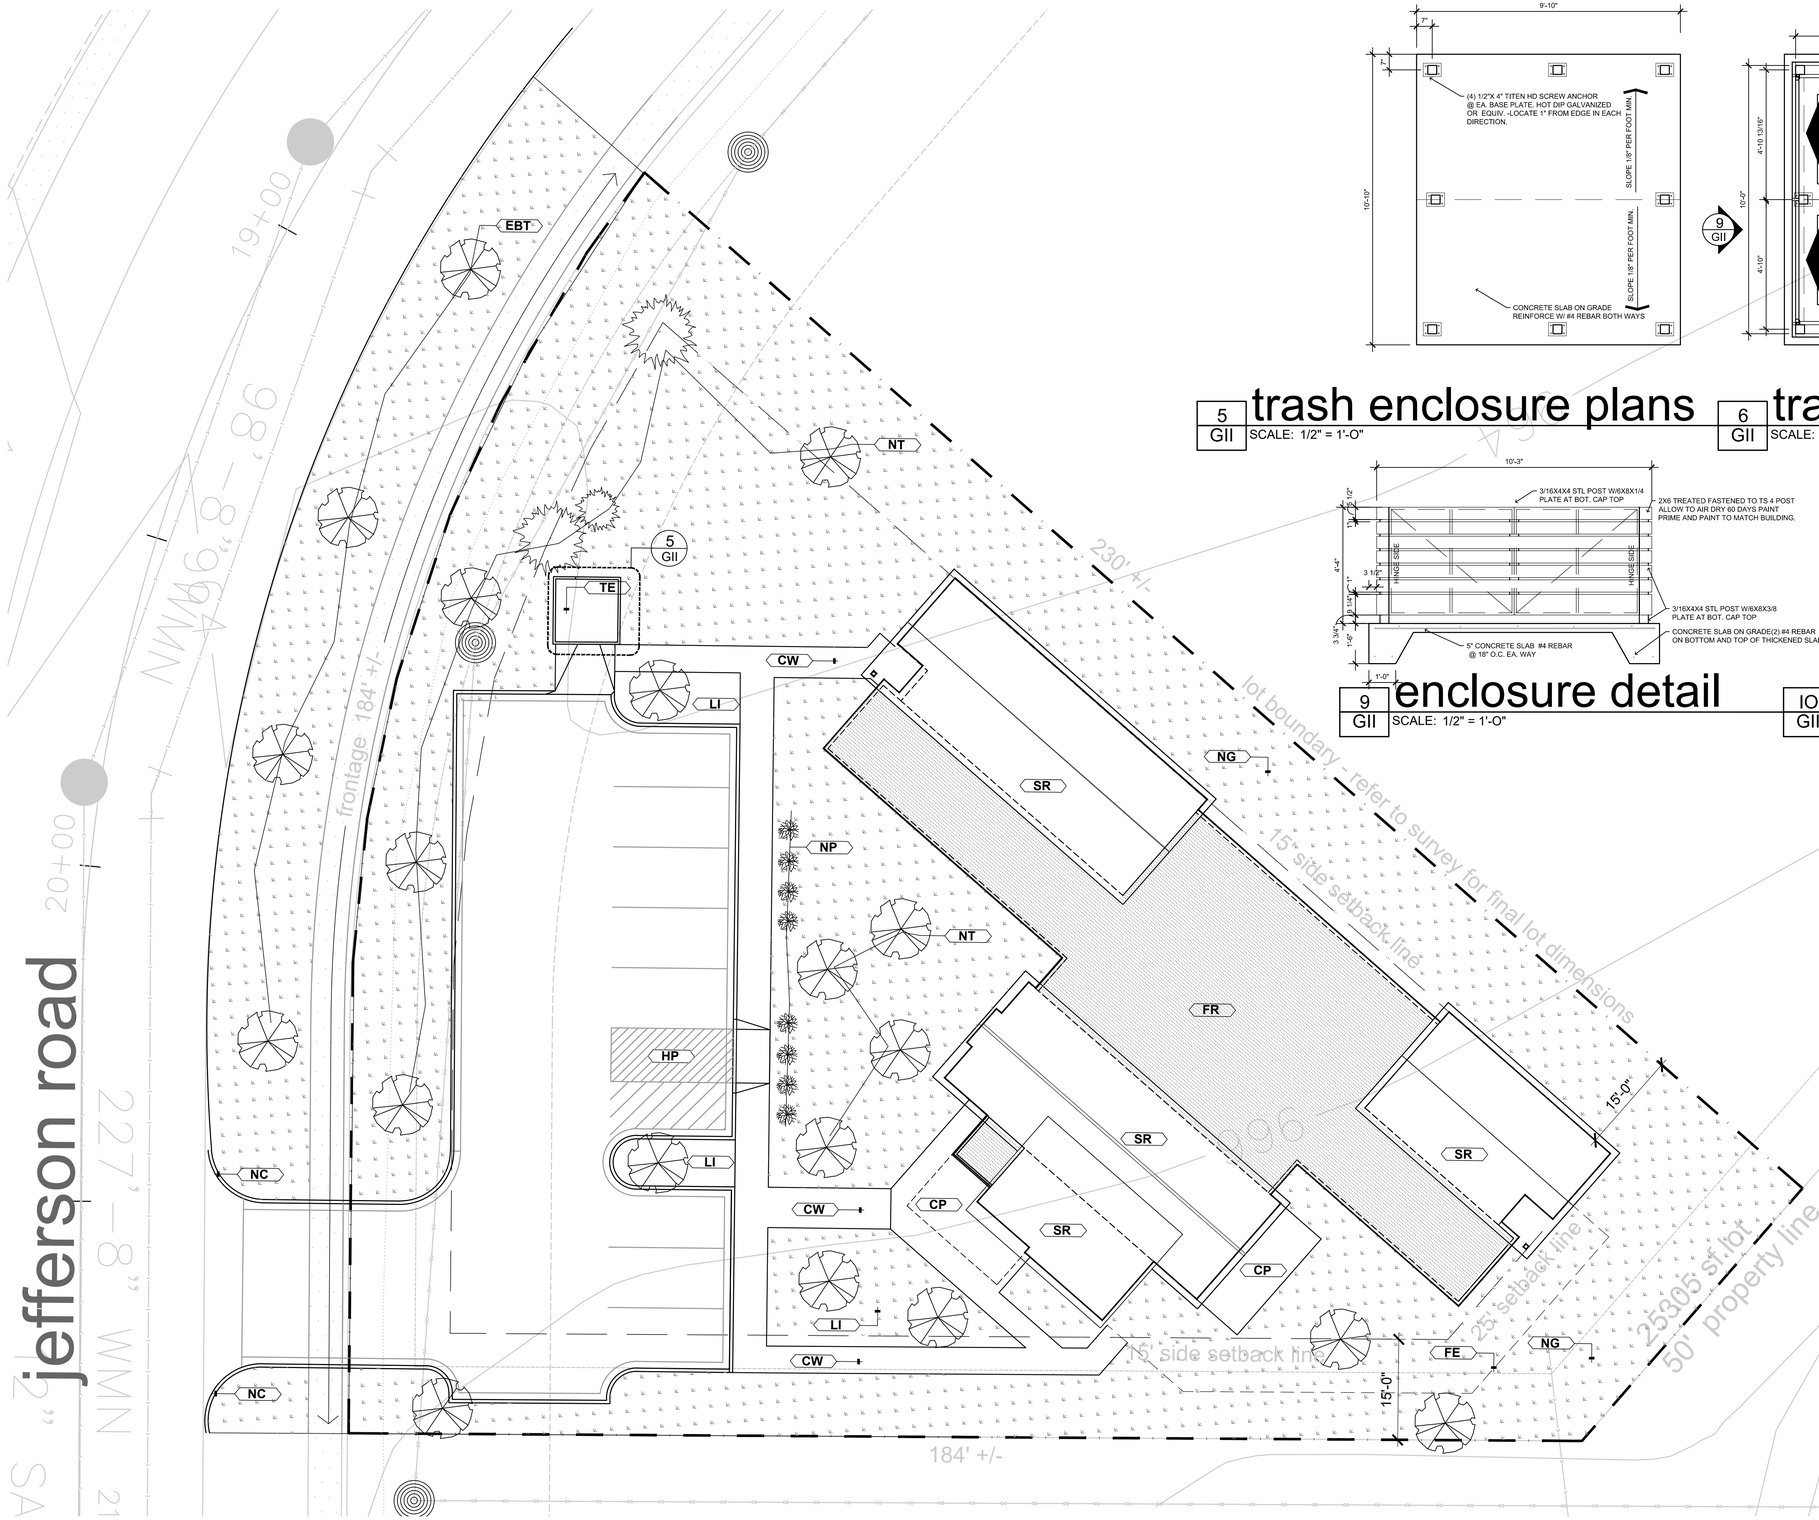

I GII site plan
SCALE: 3/32" = 1'-O"

5 GII trash enclosure plans
SCALE: 1/2" = 1'-O"

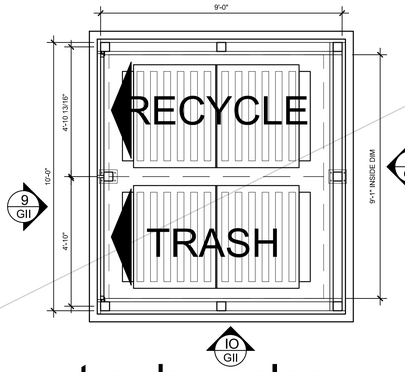

6 GII trash enclosure plans
SCALE: 1/2" = 1'-O"

9 GII enclosure detail
SCALE: 1/2" = 1'-O"

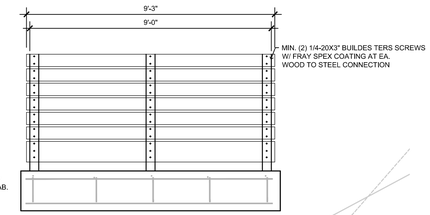

IO GII enclosure detail
SCALE: 1/2" = 1'-O"

SITE PLAN TAG KEY

TAG	
CW	CONCRETE SIDE WALK CONFIRM FINAL DIMENSIONS, LOCATIONS WITH CIVIL ENGINEERING PLAN AND SITE GRADING CONDITIONS. COORDINATE ADA SLOPES AND CUTS AS REQUIRED.
CP	CONCRETE OR PAVER PATIO CONFIRM FINAL DIMENSIONS, LOCATIONS WITH OWNER AND COORDINATE WITH CIVIL ENGINEERING PLAN AND SITE GRADING CONDITIONS. COORDINATE ADA SLOPES AND CUTS AS REQUIRED, CONFORM TO STRUCTURAL REQUIREMENTS FOR CONCRETE PATIO AT ENTRANCES.
TE	TRASH ENCLOSURE REFER TO CONSTRUCTION DETAILS 5,6 & 9,IO GII . CONFIRM FINAL LOCATION WITH OWNER/ARCHITECT PRIOR TO CONSTRUCTION. COORDINATE CURB CUTS AND SIDE WALK CONDITIONS.
HP	HANDICAP PARKING STALL MEET ADA COMPLIANT PARKING STALL DIMENSIONS, STRIPING, SIGNAGE AND CURB CUT REQUIREMENTS.
LI	LANDSCAPED PARKING LOT ISLAND Confirm final grading, soil material and plantings with owner's representative.
NC	NEW CURB CUT CUT CURB FOR NEW ENTRANCE DRIVE - CONFORM WITH CITY OF NORTHFIELD ENGINEERING DEPARTMENT WIDTH, PROFILE AND STANDARDS. CIVIL ENGINEER TO COORDINATE FINAL LOCATION.
FE	FENCE ENCLOSURE DESIGN, MATERIAL, LOCATION AND SECURITY REQUIREMENTS BY OWNER. COORDINATE POWER TO GATE LOCATIONS IF/AS REQUIRED.
EBT	EXISTING BOULEVARD TREES to remain Confirm quantity, species and location.
NT	NEW TREES LOCATION AND QUANTITY BY OWNER AT OWNERS DIRECTION.
NP	NEW PLANTINGS LOCATION AND QUANTITY BY OWNER AT OWNERS DIRECTION.

JADE Architects
c. 612.885.3492
e. jjasnoch@JADEArch.com
www.JADEArch.com

These drawings, specifications, including the design and concept, are and shall remain the property of JADE Architects and shall not be copied, disclosed to others or used in conjunction with any other work or project in whole or in part without the written consent of the signing architect. Visual contact with this notice shall constitute evidence of these restrictions.

I hereby certify that this document, specification, or report was prepared by me under my direct supervision and that I am a duly Registered Architect under the laws of the State of Minnesota.

black bird

revisions	date
1	
2	
3	
4	
5	
6	
reviewed	8.15.18
designed JASNOCH	issued
drawn JJ,JC	

The Family Residence
Northfield M N

construction set

SHEET NUMBER
GII