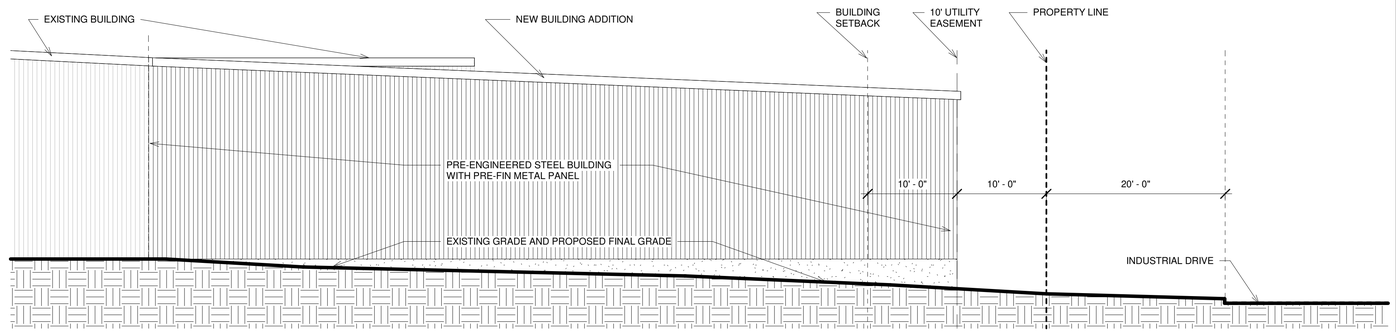

1 A3-1 WEST ELEVATION
1/8" = 1'-0"

8' 4' 0' 8'

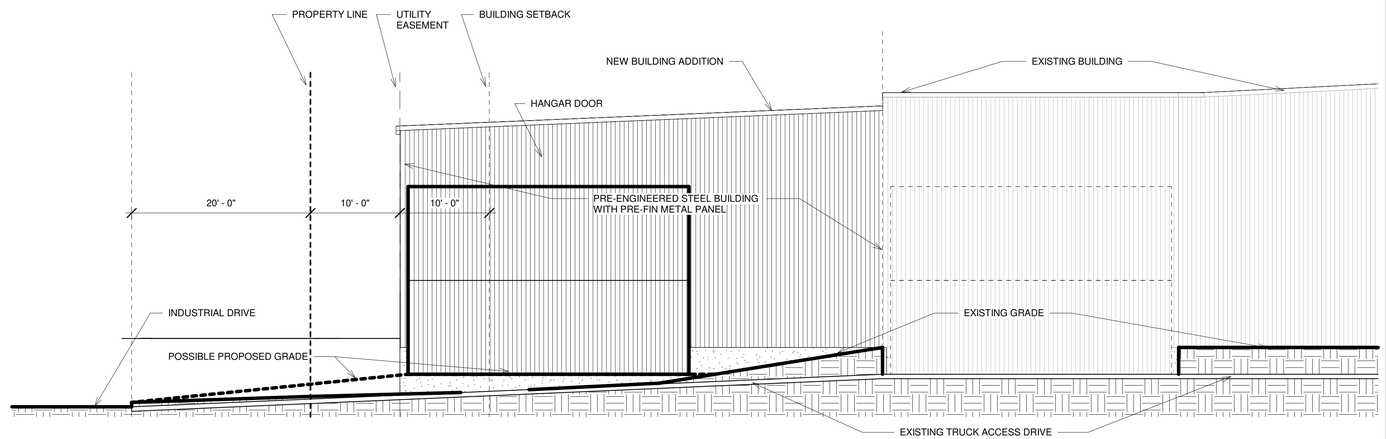

4 A3-1 EAST ELEVATION
1/8" = 1'-0"

8' 4' 0' 8'

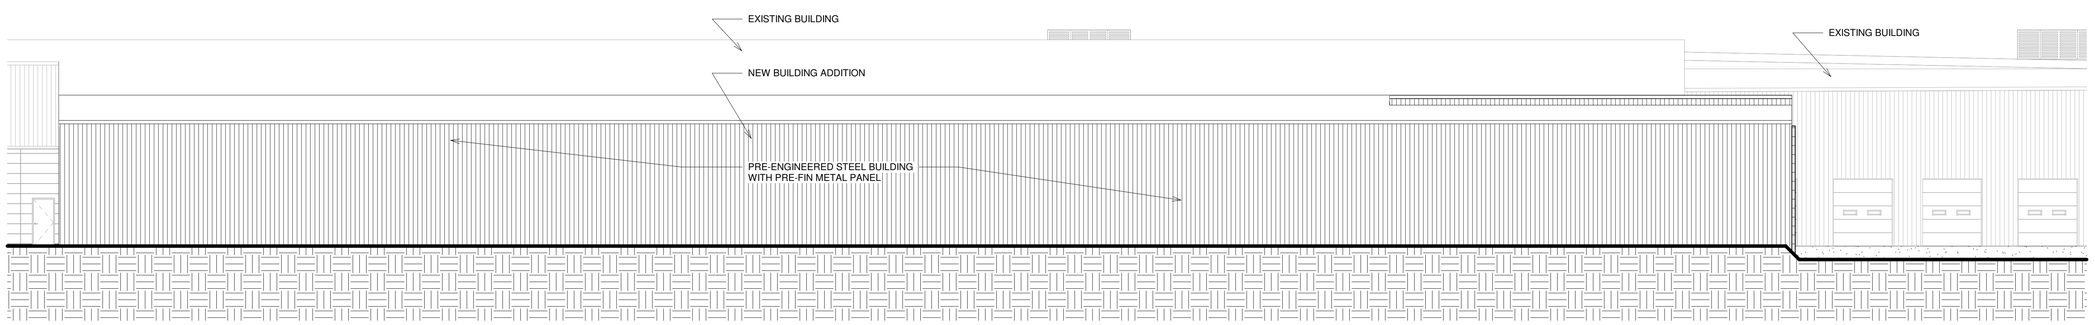

3 A3-1 SOUTH ELEVATION
3/32" = 1'-0"

10' 5' 0' 10'

APPRO DEVELOPMENT
design | build | develop

21476 GRENADA AVENUE
LAKEVILLE, MN 55044
PH: 952-469-2171
FAX: 952-469-2173
EMAIL: office@approdevelopment.com

Copyright © by APPRO Development. Inc

PRELIMINARY
NOT FOR CONSTRUCTION

No.	Description	Date

CARDINAL GLASS

1500 INDUSTRIAL DRIVE,
NORTHFIELD, MN 55057

EXTERIOR ELEVATIONS

Project number	24-02-0038
Date	09/12/2024
Drawn by	JMO
Checked by	RWR

A3-1

Scale	As indicated

9/20/2024 4:36:39 PM