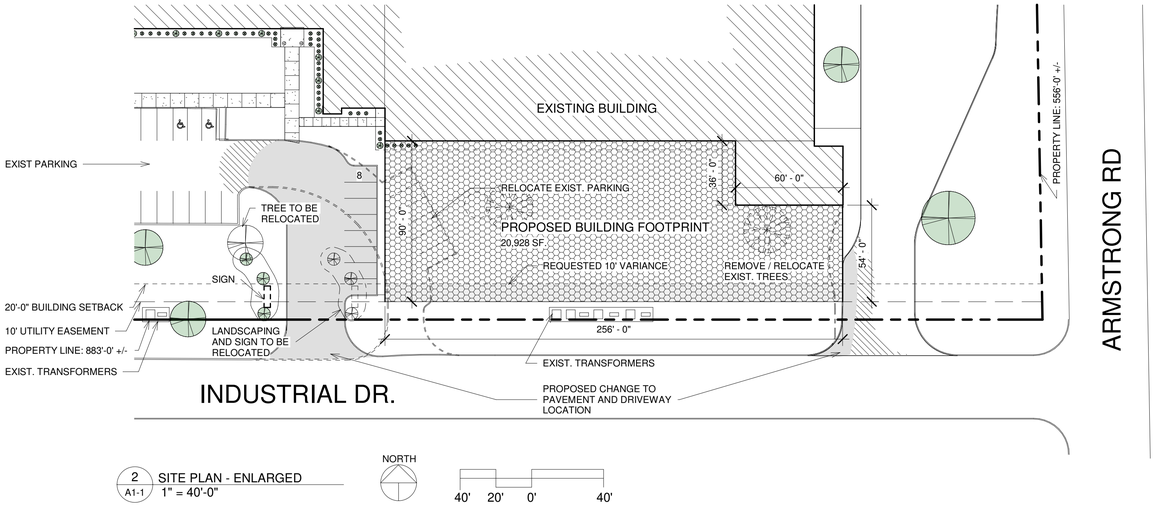

2 A1-1 SITE PLAN - ENLARGED
1" = 40'-0"

NORTH

40' 20' 0' 40'

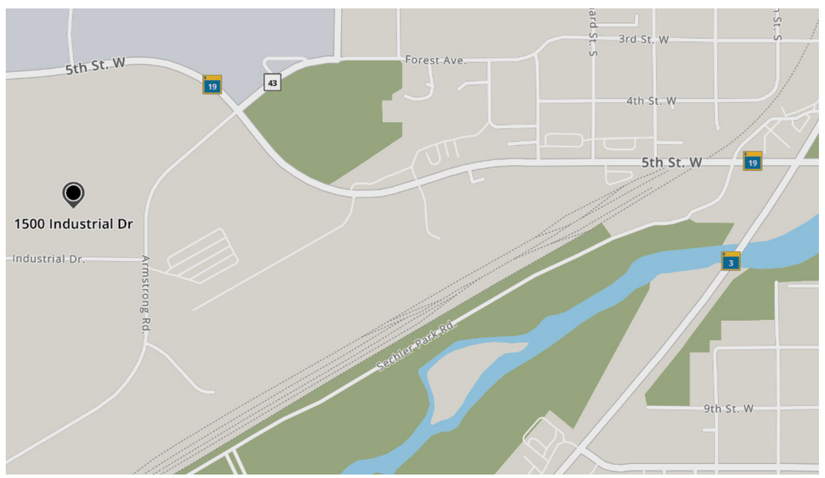

3 A1-1 AREA MAP
NOT TO SCALE

NORTH

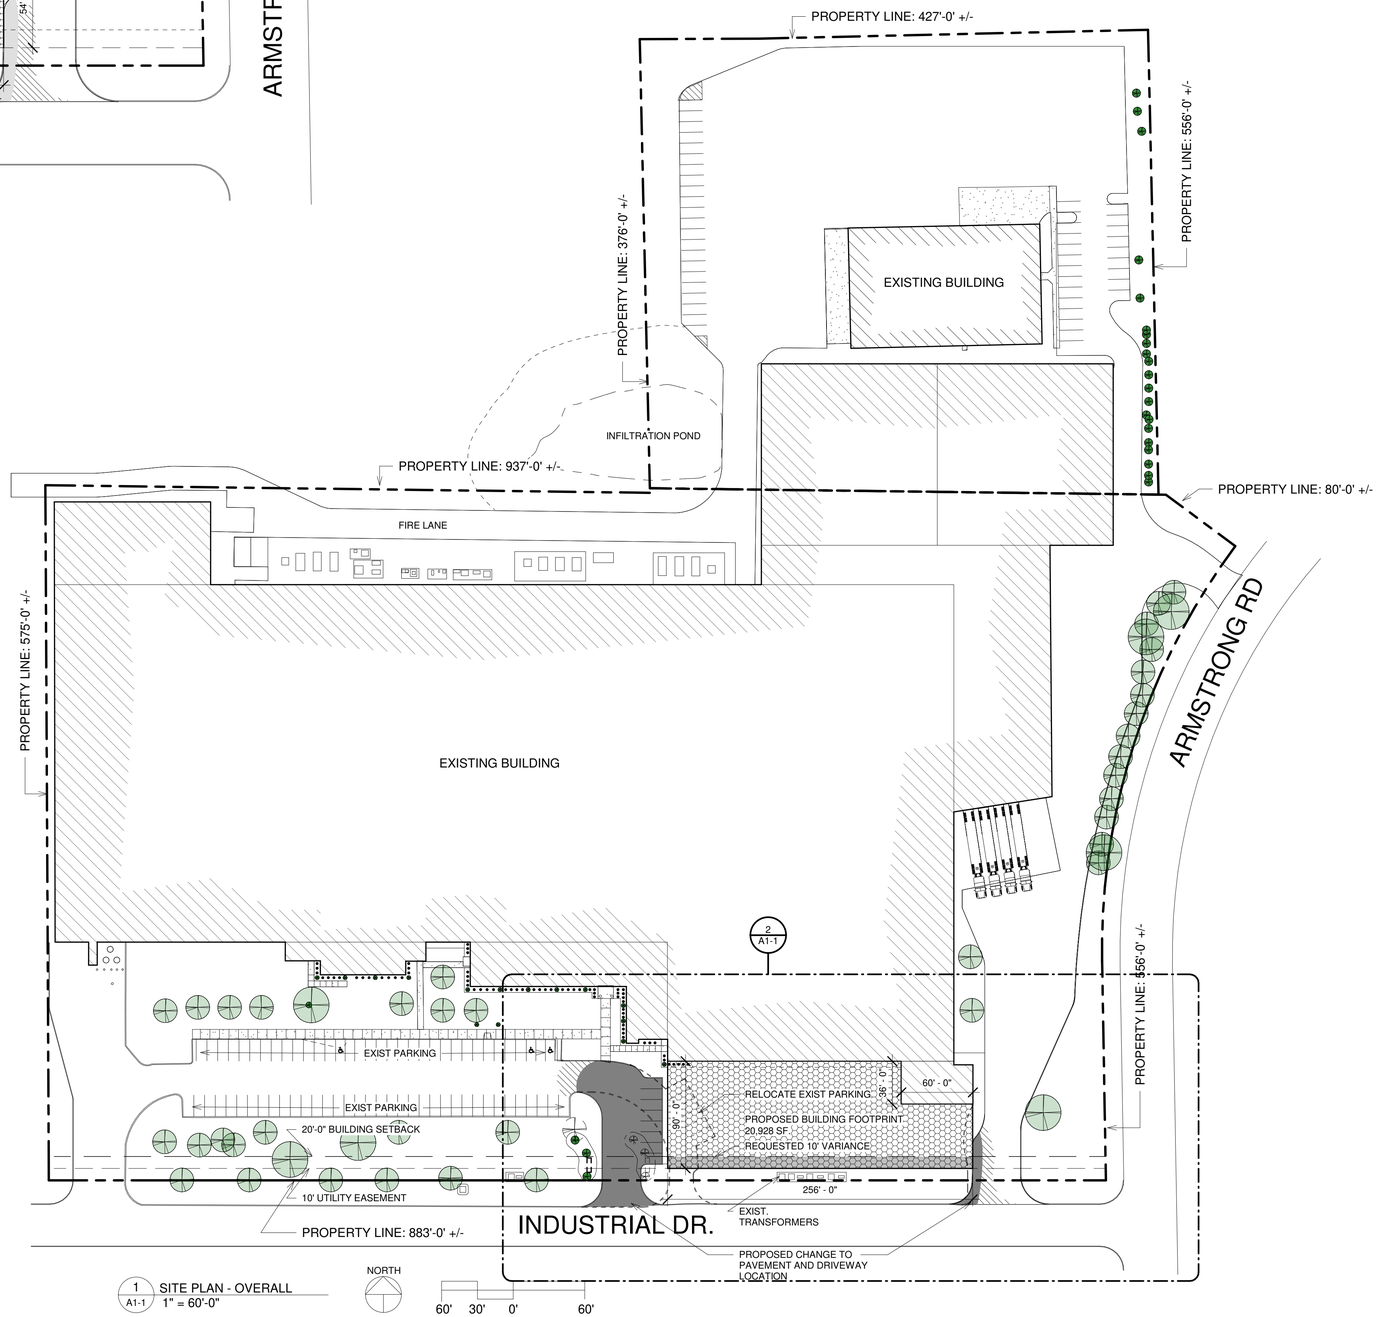

1 A1-1 SITE PLAN - OVERALL
1" = 60'-0"

NORTH

60' 30' 0' 60'

APPRO DEVELOPMENT
design | build | develop

21476 GRENADA AVENUE
LAKEVILLE, MN 55044
PH: 952-469-2171
FAX: 952-469-2173
EMAIL: office@approdevelopment.com

Copyright © by APPRO Development. Inc

PRELIMINARY
NOT FOR CONSTRUCTION

No.	Description	Date

CARDINAL GLASS

1500 INDUSTRIAL DRIVE,
NORTHFIELD, MN 55057

SITE PLAN - OVERALL

Project number	24-02-0038
Date	09/06/2024
Drawn by	JMO
Checked by	RWR
Scale	As indicated

A1-1

9/6/2024 4:23:46 PM