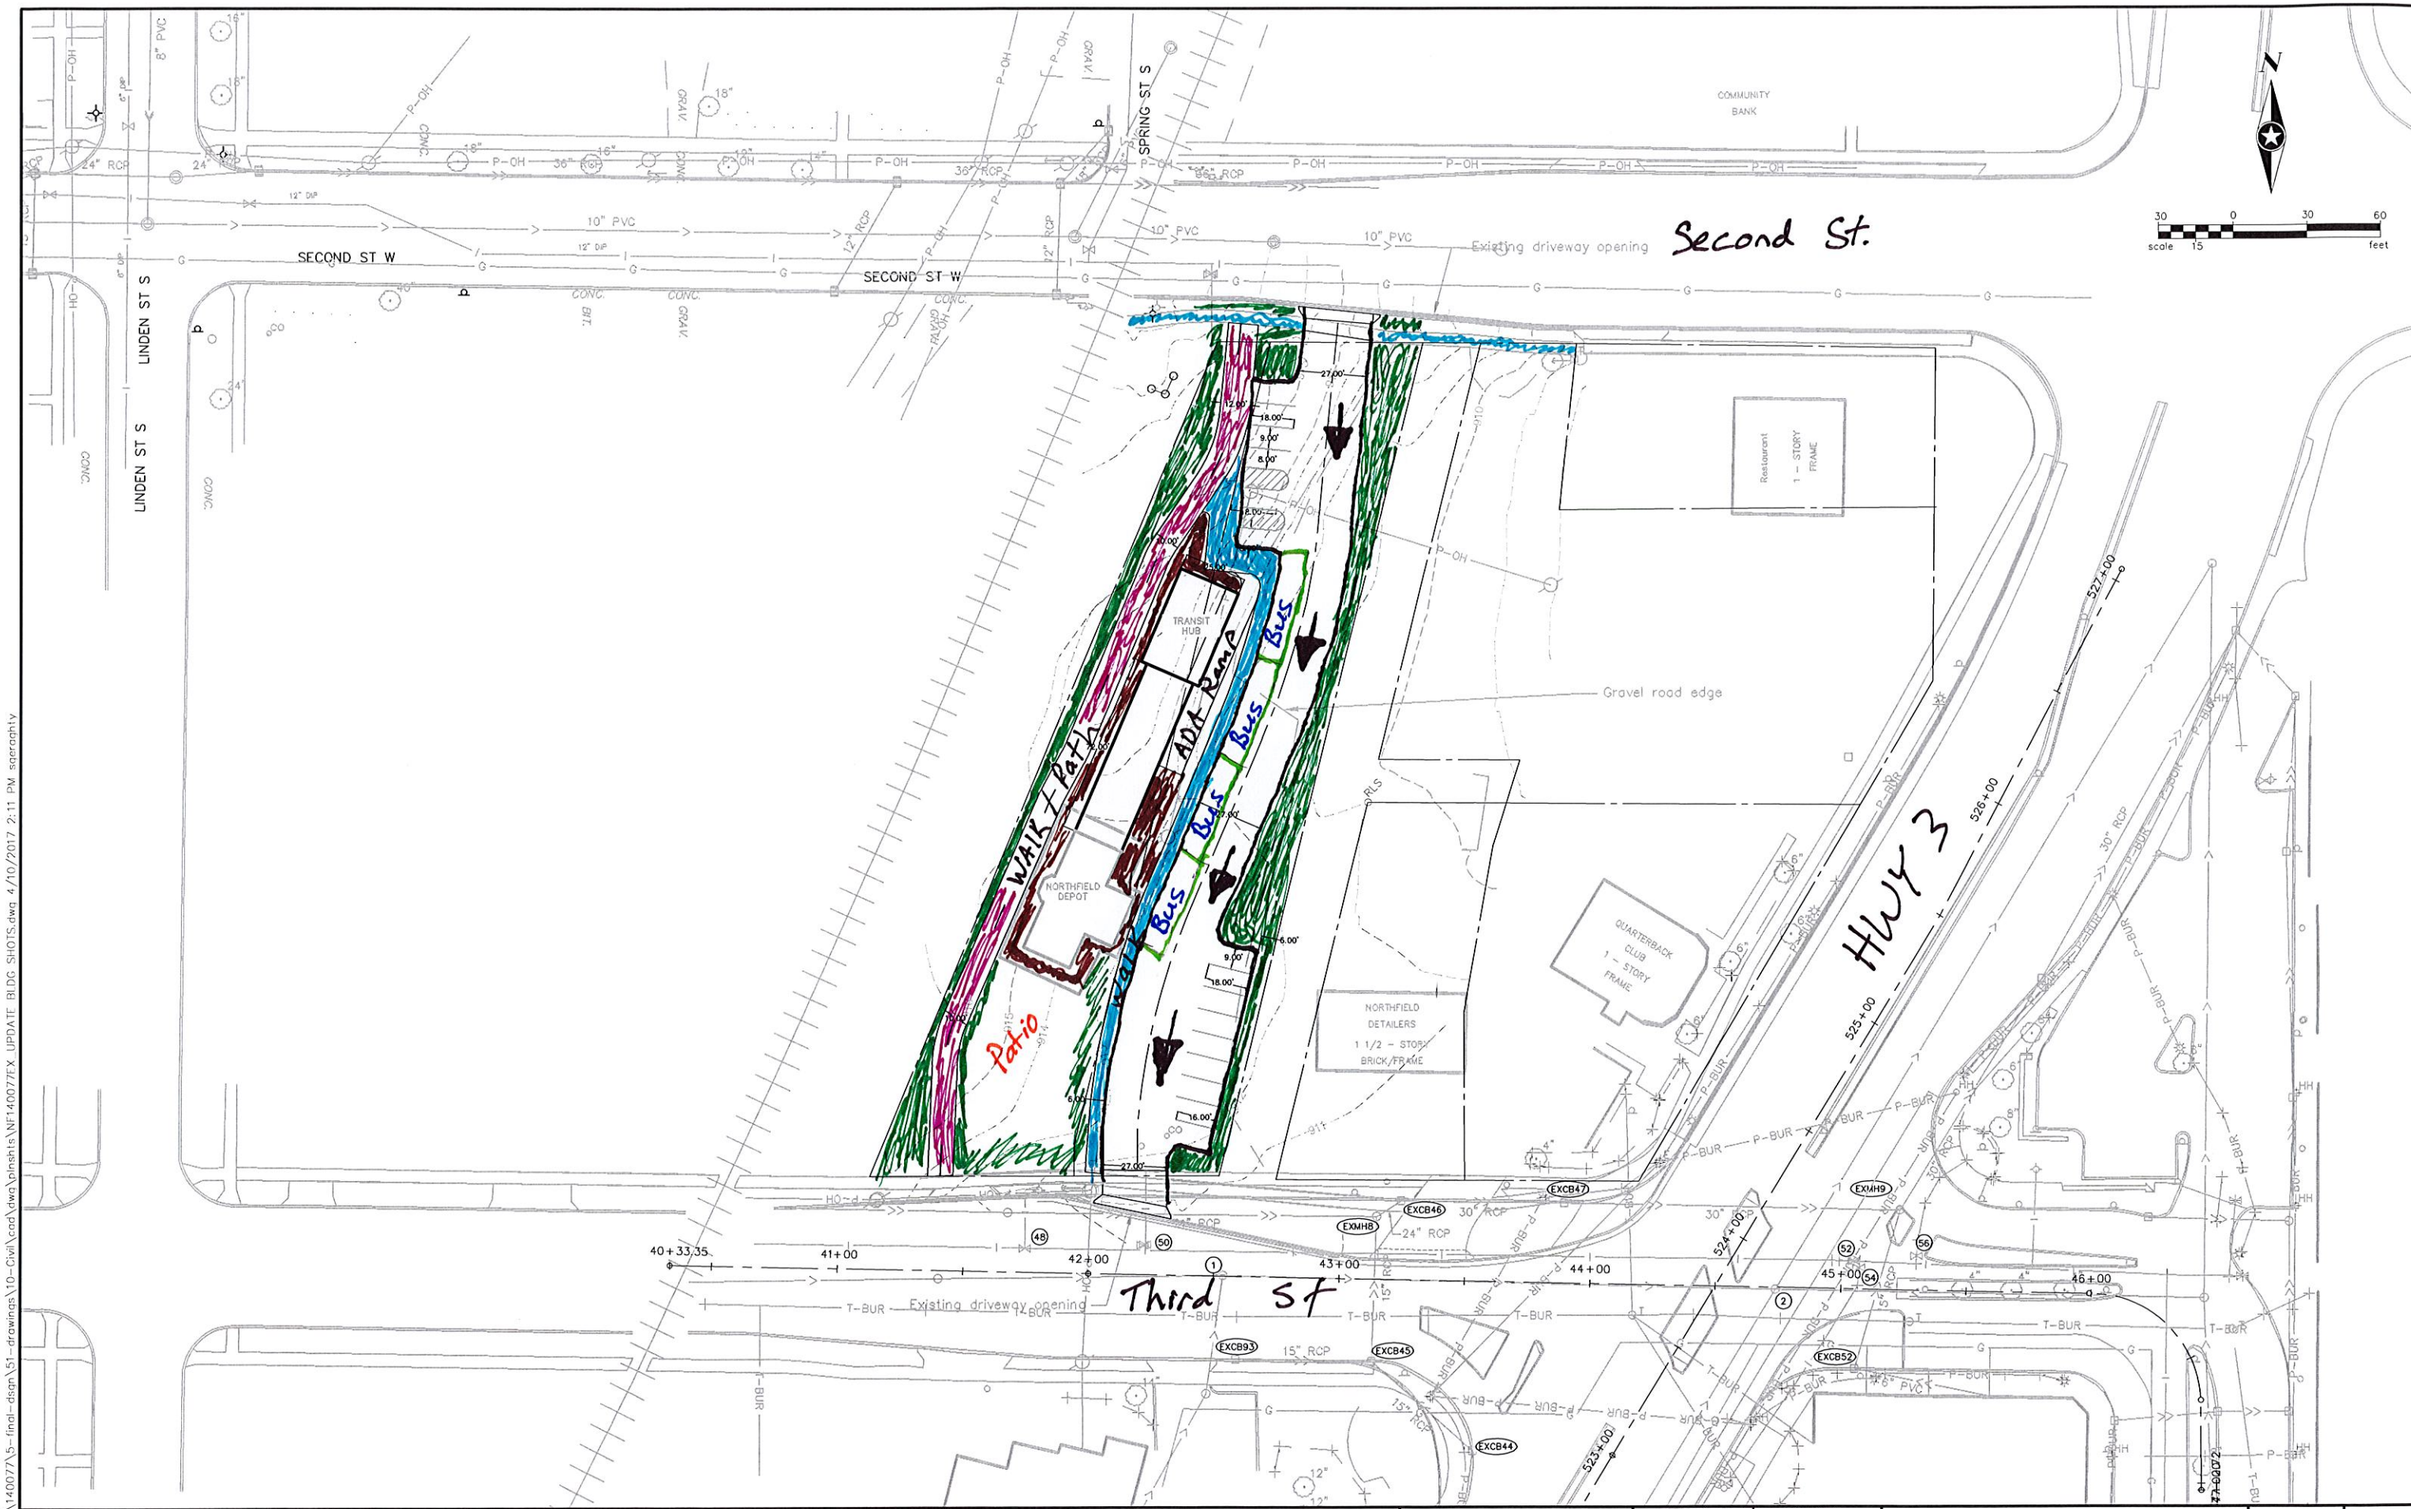

DRAWN BY: AQB DESIGNER: AQB CHECKED BY: WH DESIGN TEAM	NO.	BY	DATE	REVISIONS

I HEREBY CERTIFY THAT THIS PLAN WAS PREPARED BY ME OR UNDER MY DIRECT SUPERVISION AND THAT I AM A DULY LICENSED PROFESSIONAL ENGINEER UNDER THE LAWS OF THE STATE OF MINNESOTA.

Name, PE

Date: --/--/-- Lic. No. -

SEH

PHONE: 952.912.2600
10901 RED CIRCLE DRIVE #300
MINNETONKA, MN 55343-9302
www.sehinc.com

DEPOT/TRANSIT HUB
NORTHFIELD, MN

PROPOSED CONDITIONS
OPTION 2A

FILE NO.
NF140077

-

P:\KO\W\Wfiel\140077\5-final-dsgn\51-drawings\10-Civil\cad\dwg\plnsht\WF140077FX UPDATE BLDG SHOTS.dwg 4/10/2017 2:11 PM sgraph1