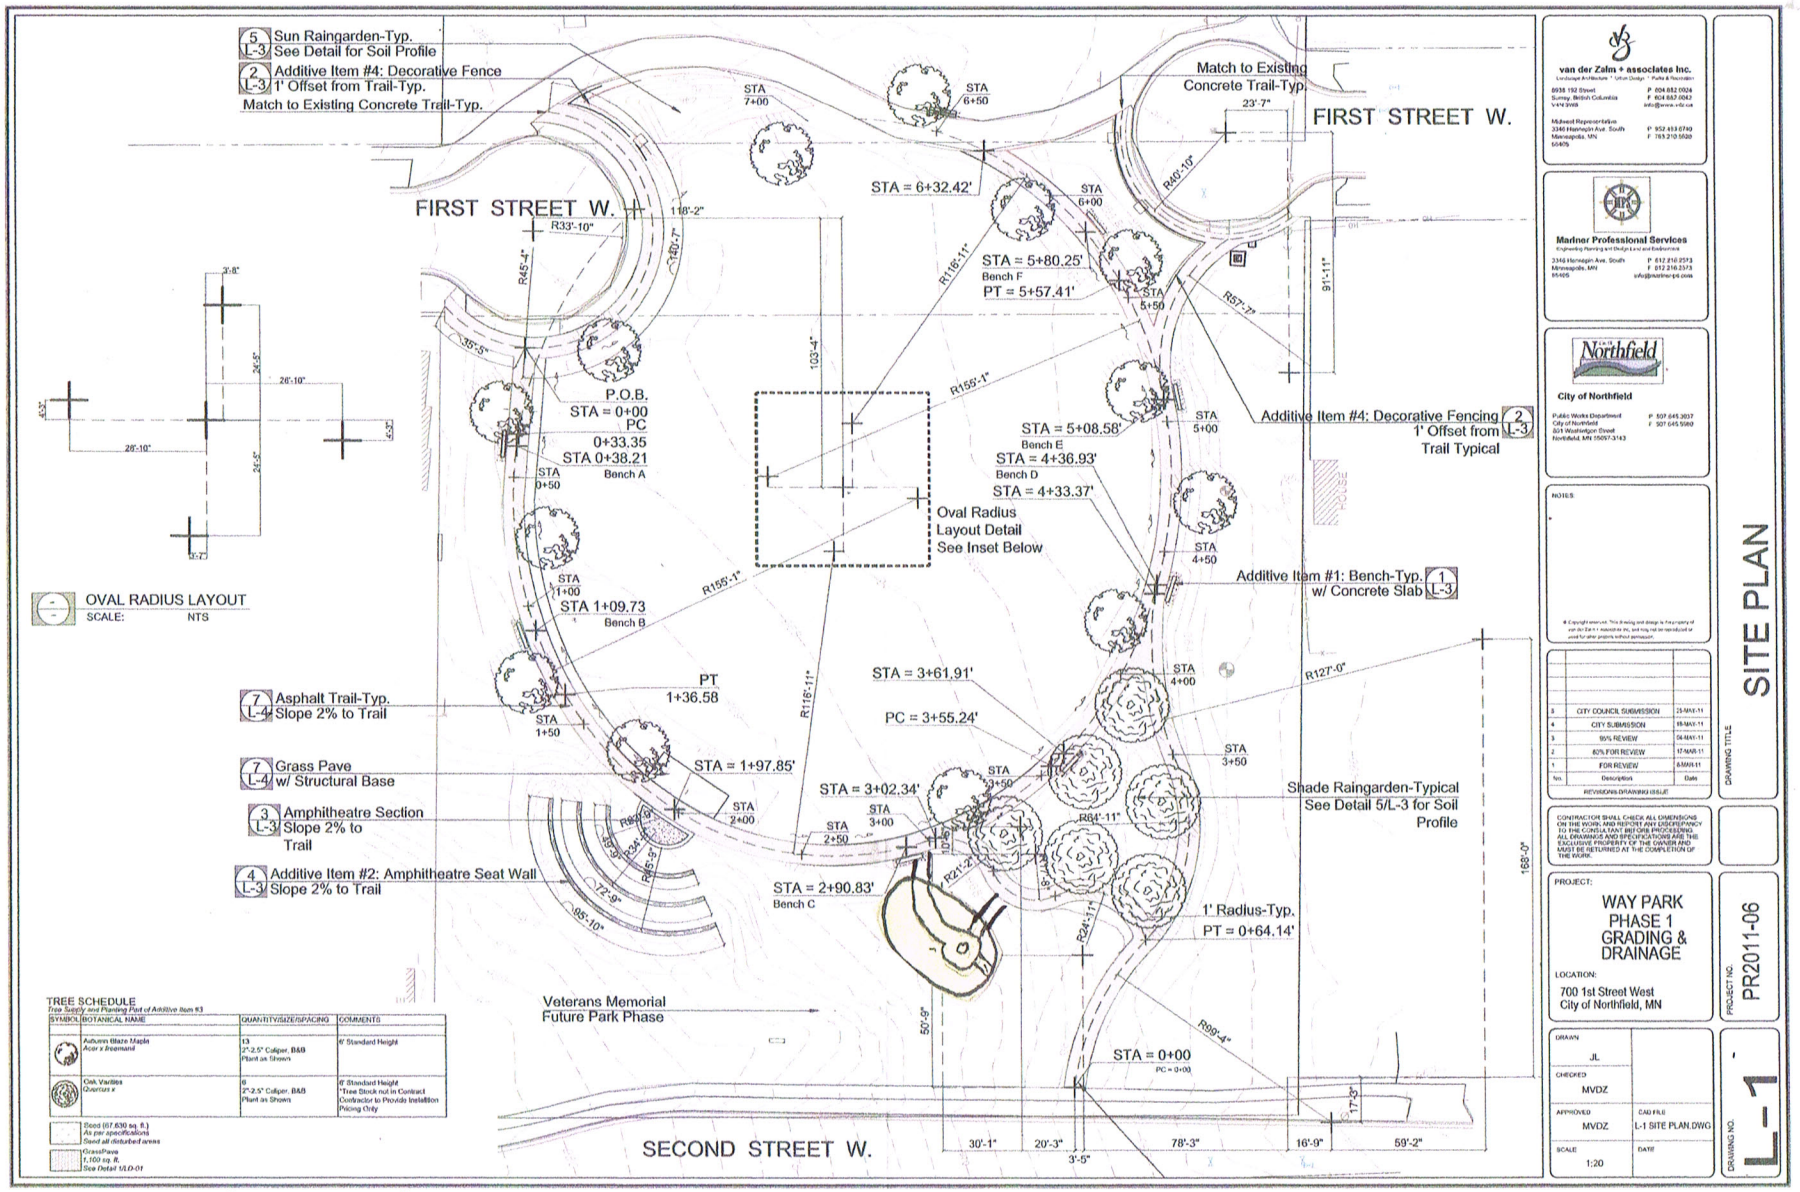

TREE SCHEDULE
Tree Supply and Planting Part of Additive Item #3

SYMBOL	BOTANICAL NAME	QUANTITY/SIZE/SPACING	COMMENTS
	Autumn Blaze Maple *Acer x freemanii*	13 2"-2.5" Caliper, B&B Plant as Shown	6' Standard Height
	Oak, Varities *Quercus x*	6 2"-2.5" Caliper, B&B Plant as Shown	6' Standard Height *Tree Stock not in Contract Contractor to Provide Installation Pricing Only
	Seed (67,630 sq. ft.) *As per specifications Seed all disturbed areas*		
	GrassPave *1,100 sq. ft. See Detail 1/LD-01*		

10-3-20 Amy Voight
A Team Landscaping Inc

WAY PARK REFLECTION GARDEN 40x60'
PROPOSED LOCATION (C)