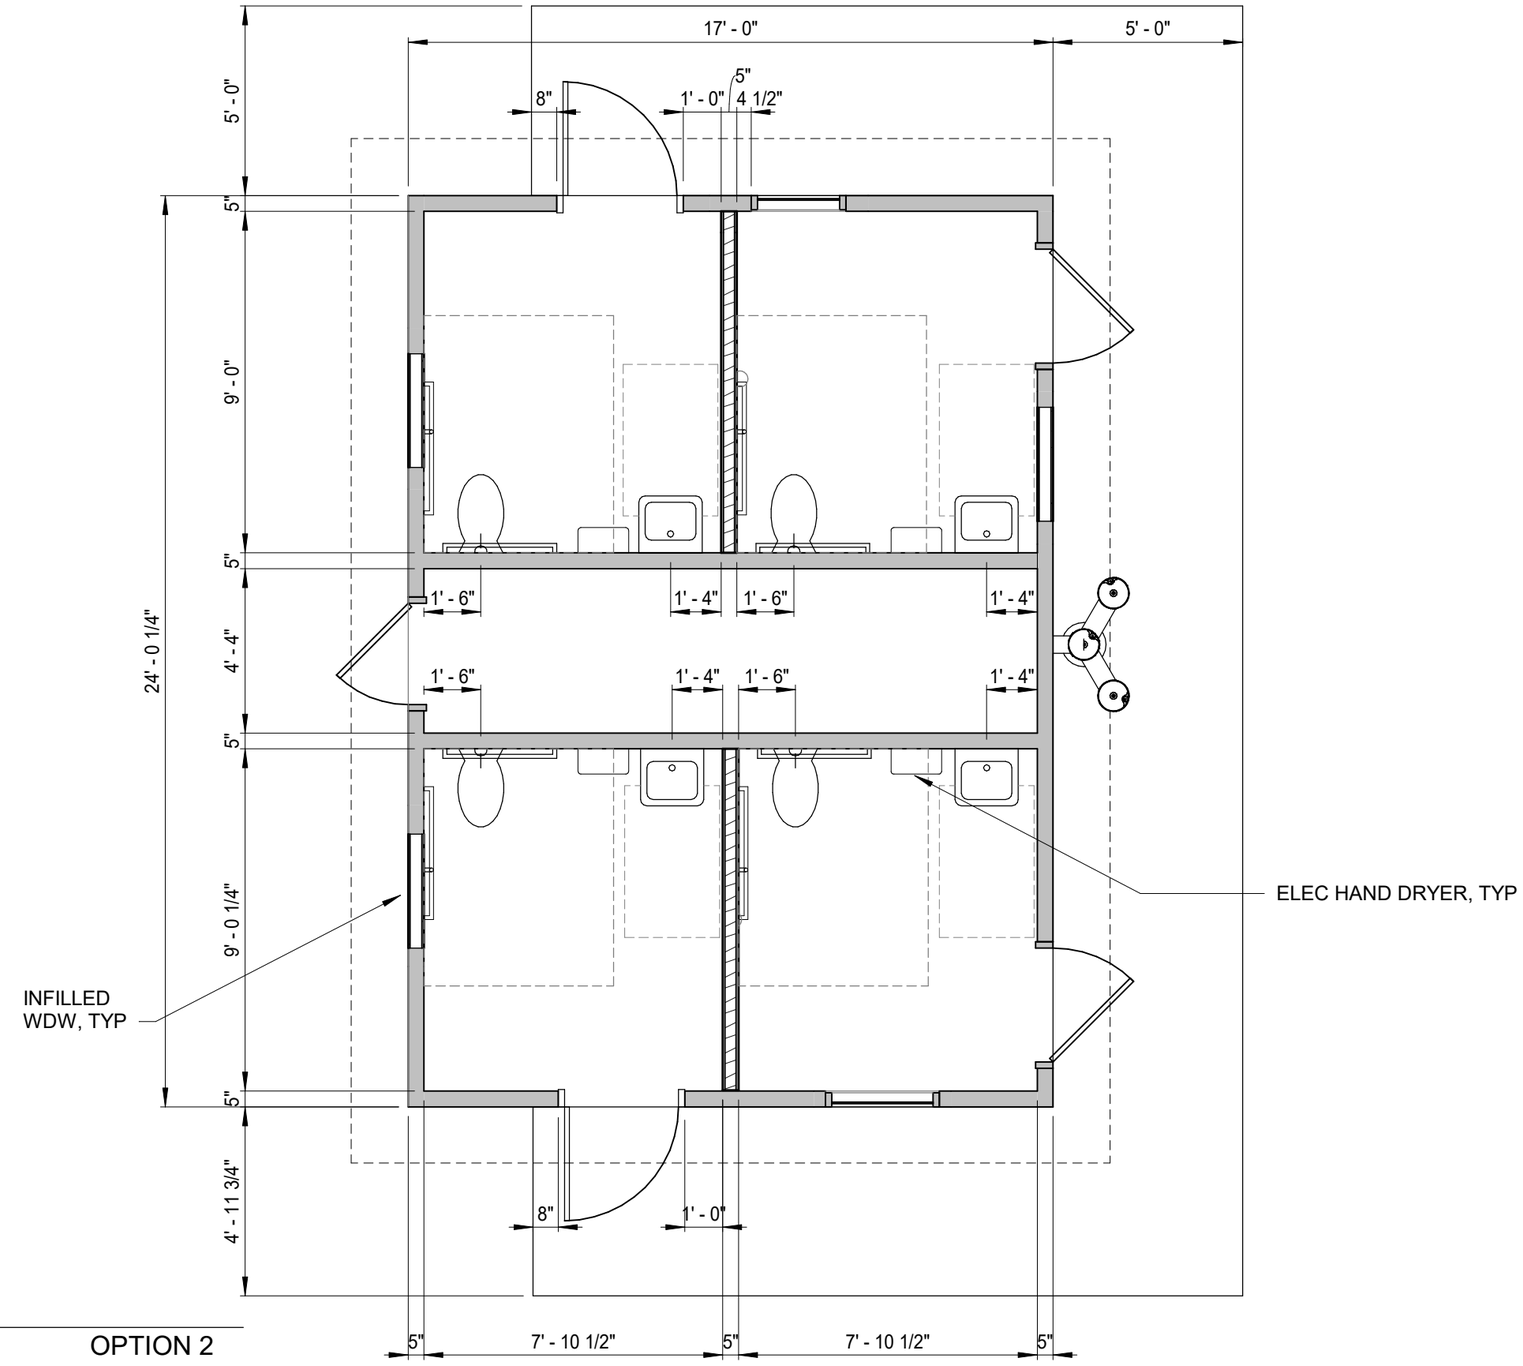

1 / OF2 **TOILET RM BLDG PLAN**

1/4" = 1'-0"

OPTION 2

ATS&R
ARMSTRONG TORSETH SKOLD & RYDEEN
ARCHITECTURE ENGINEERING
PLANNING TECHNOLOGY
INTERIOR DESIGN LANDSCAPE ARCHITECTURE

CITY OF NORTHFILED PARK SHELTER STUDY	Date: 01/11/21	Sheet Number:
	Project: 19036.1	OF2
Sheet Title: ODDFELLOWS - FLOOR PLAN	Drawn: Author	

8501 GOLDEN VALLEY ROAD SUITE 300 MINNEAPOLIS, MN 55427
TEL: 763.545.3731 FAX: 763.525.3289 WEB: www.atsr.com

© ARMSTRONG, TORSETH, SKOLD & RYDEEN, INC 2019