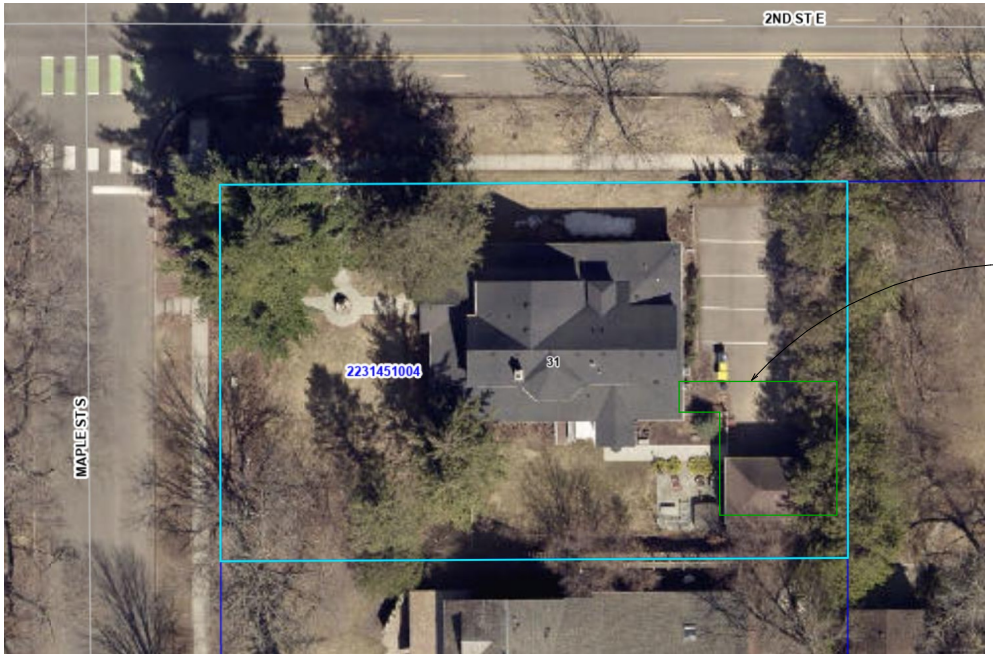

APPROX AREA OF NEW GARAGE AND ADDITION IN GREEN

AYERS OLSON GARAGE AND ADDITION
203 MAPLE ST S
NORTHFIELD, MN

EXISTING DRIVEWAY TO GARAGE

EXISTING GARAGE

EXISTING EAST FACADE

UNIVERSAL DESIGNERS & CONSULTANTS, INC.

No.	Description	Date
	PRE DESIGN BID SET	9/12/2024
	SCHEMATIC DESIGN BID SET	1/27/2025

Ayers Olson
Addition and Garage

Title Sheet

Project number	Project Number
Date	Issue Date
Drawn by	Author
Checked by	Checker

A -

Scale

V26/2025 6:34:23 PM

THIS SHEET INCLUDED FOR REFERENCE ONLY

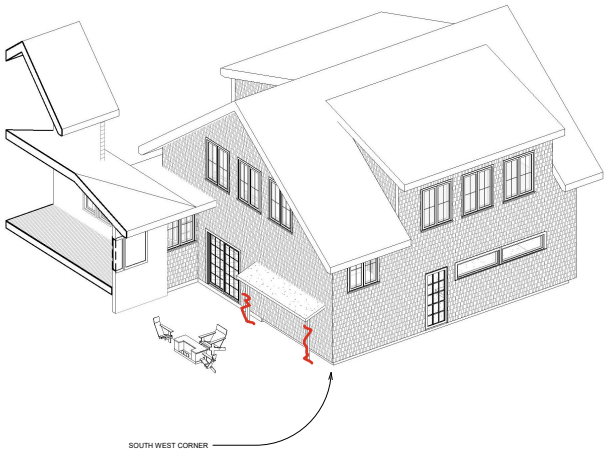

Temo.

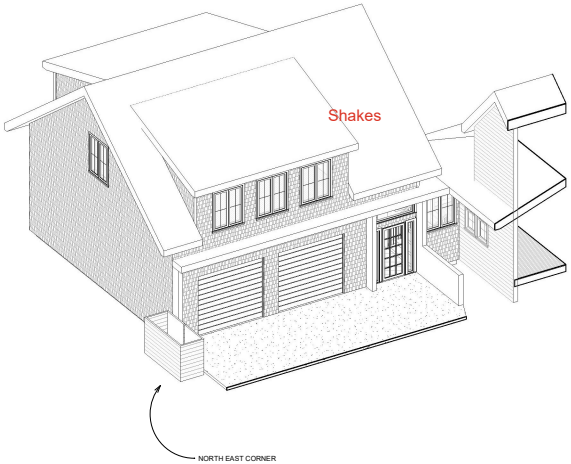

Temp

Temp

Shakes

UNIVERSAL DESIGNERS & CONSULTANTS, INC.

No.	Description	Date

Ayers Olson
Addition and Garage

3D VIEWS

Project number	Project Number
Date	Issue Date
Drawn by	Author
Checked by	Checker

A0

Scale

1/26/2025 6:14:28 PM

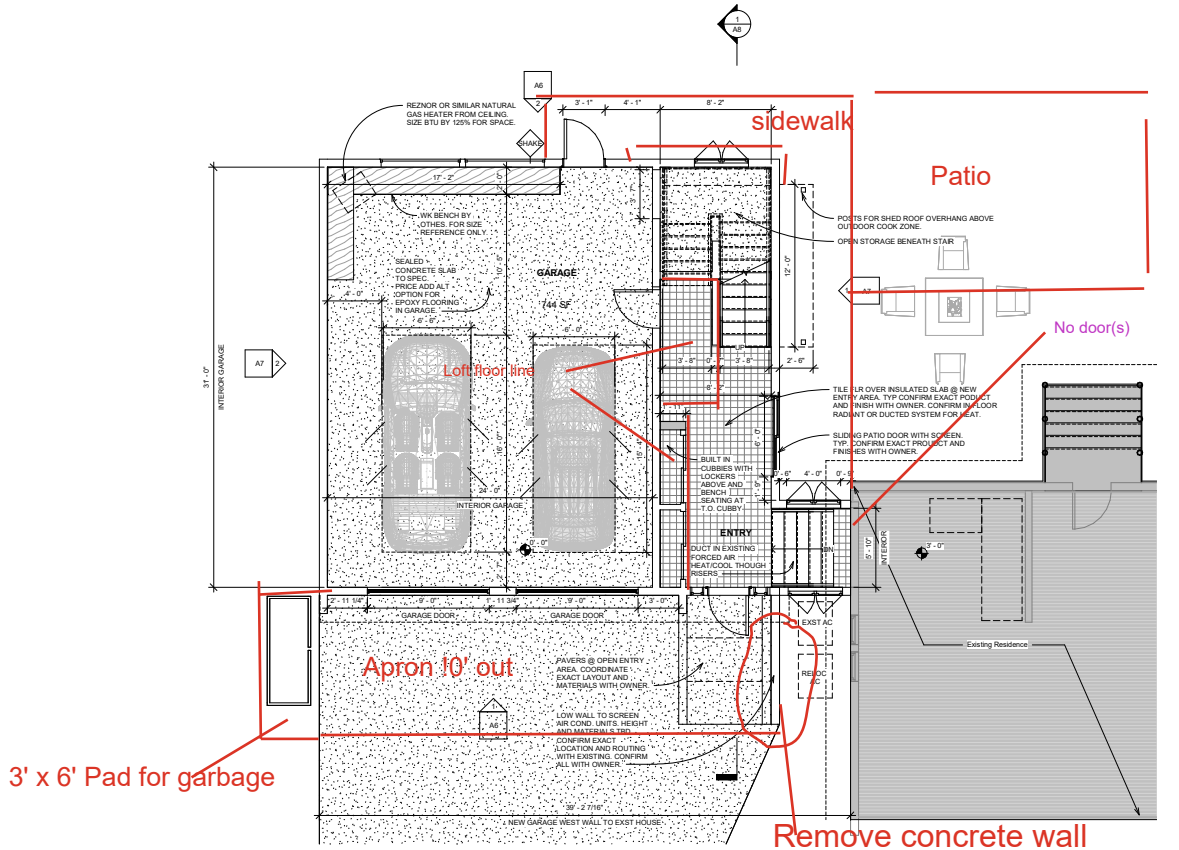

1 FIRST FLOOR
1/4" = 1'-0"

UNIVERSAL DESIGNERS & CONSULTANTS, INC.

No.	Description	Date

Ayers Olson
Addition and Garage

First Floor Plan

Project number	Project Number
Date	Issue Date
Drawn by	Author
Checked by	Checker

A1

Scale 1/4" = 1'-0"

V26/2025 6:15:12 PM

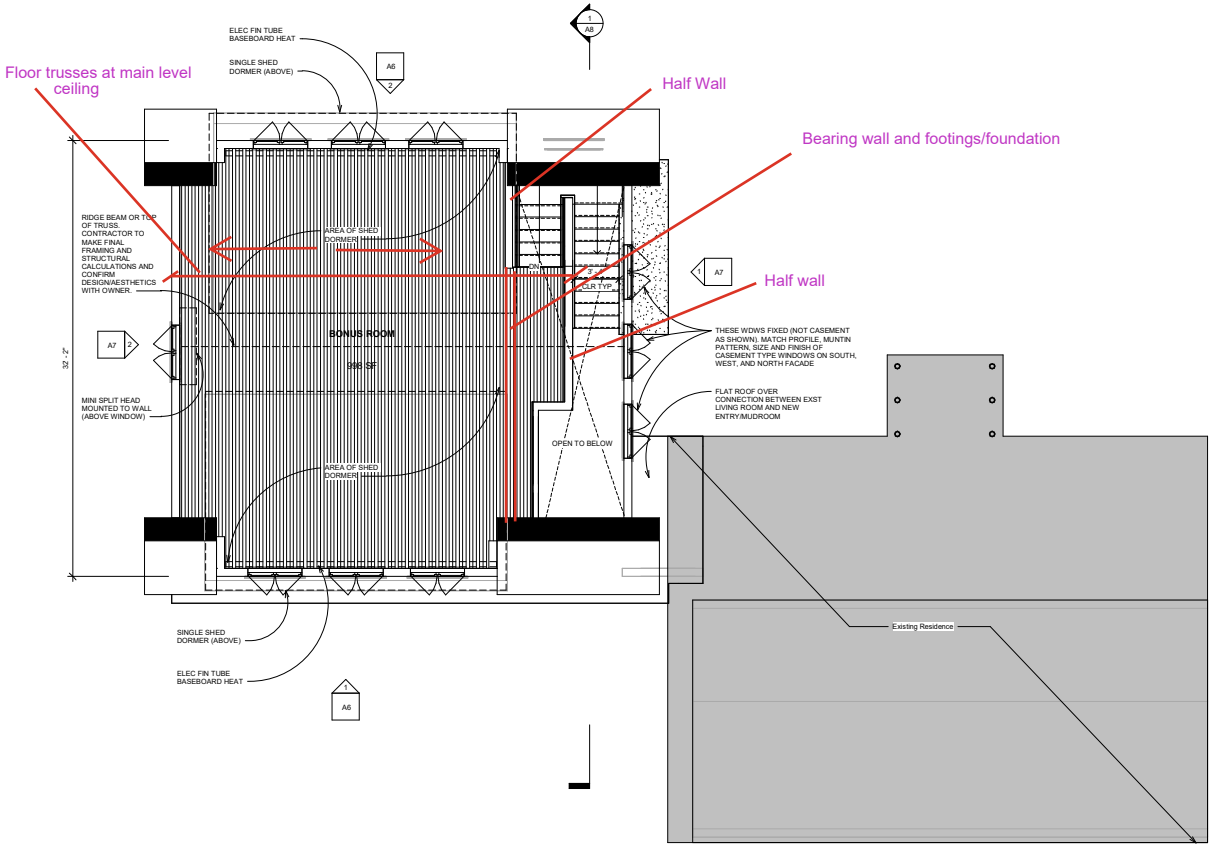

1 SECOND FLOOR
1/4" = 1'-0"

UNIVERSAL DESIGNERS & CONSULTANTS, INC.

No.	Description	Date

Ayers Olson
Addition and Garage

Second Floor Plan

Project number	Project Number
Date	Issue Date
Drawn by	Author
Checked by	Checker

A2

Scale 1/4" = 1'-0"

V26/2025 6:15:49 PM

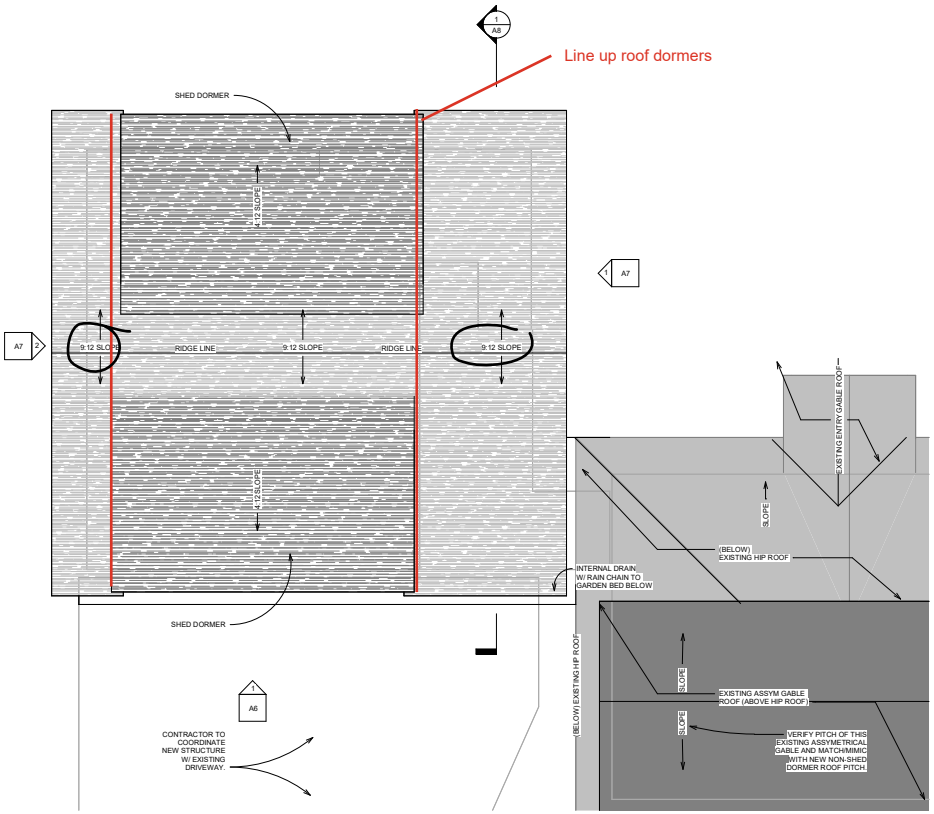

1 Roof Plan
1/4" = 1'-0"

UNIVERSAL DESIGNERS & CONSULTANTS, INC.

No.	Description	Date

Ayers Olson
Addition and Garage

Roof Plan

Project number	Project Number
Date	Issue Date
Drawn by	Author
Checked by	Checker

A5

Scale 1/4" = 1'-0"

V26/2025 6:16:35 PM

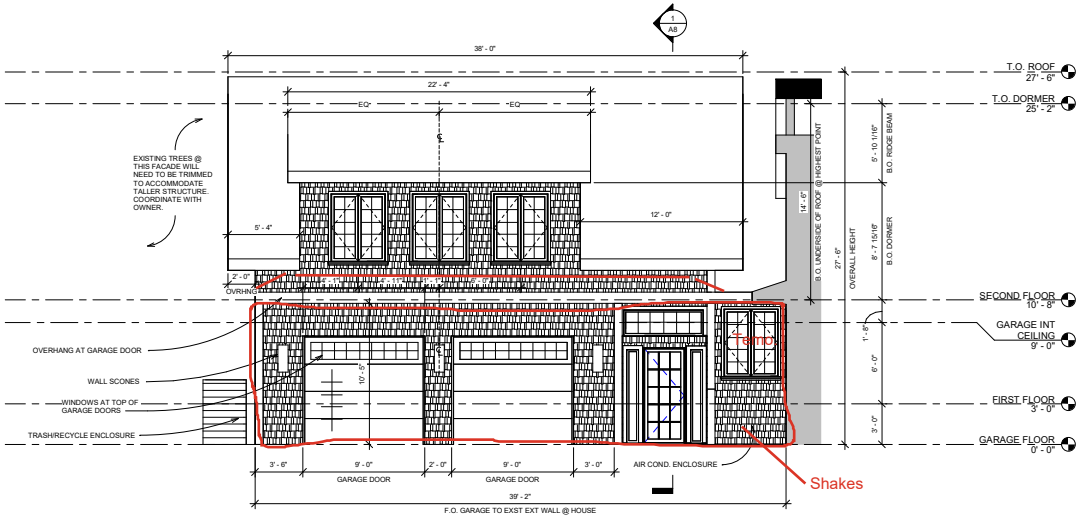

1 SOUTH EXTERIOR ELEVATION
1/4" = 1'-0"

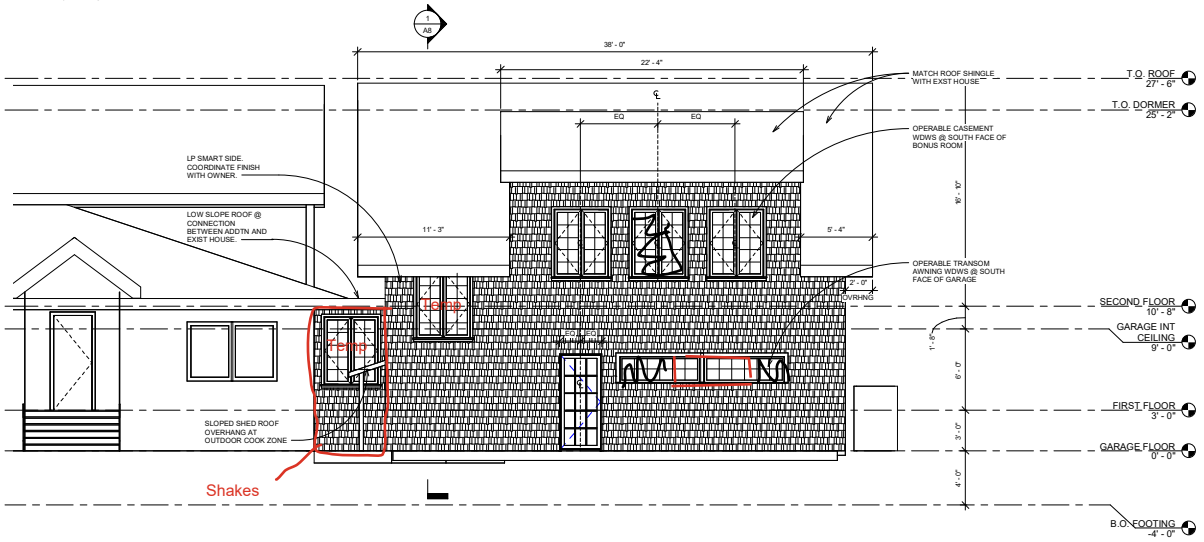

2 NORTH EXTERIOR ELEVATION
1/4" = 1'-0"

UD &C
UNIVERSAL DESIGNERS & CONSULTANTS, INC.

No.	Description	Date

Ayers Olson
Addition and Garage

Elevations

Project number	Project Number
Date	Issue Date
Drawn by	Author
Checked by	Checker

A6

Scale 1/4" = 1'-0"

V26/2025 6:16:44 PM

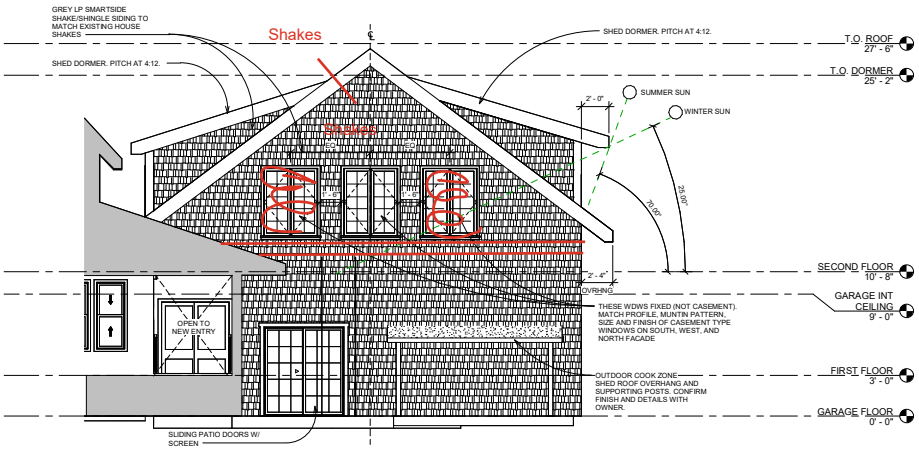

1 EAST EXTERIOR ELEVATION
1/4" = 1'-0"

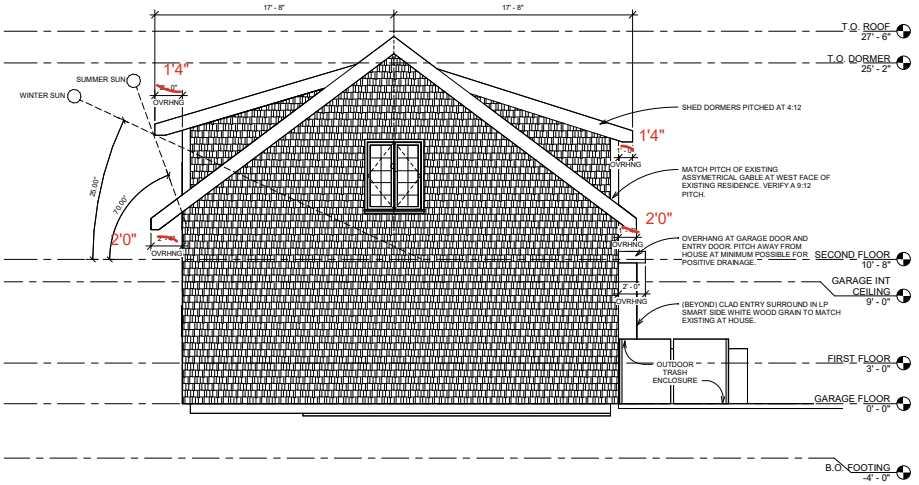

2 WEST EXTERIOR ELEVATION
1/4" = 1'-0"

UD &C

UNIVERSAL DESIGNERS & CONSULTANTS, INC.

No.	Description	Date

Ayers Olson
Addition and Garage

Elevations

Project number	Project Number
Date	Issue Date
Drawn by	Author
Checked by	Checker

A7

Scale 1/4" = 1'-0"

V26/2025 6:16:56 PM

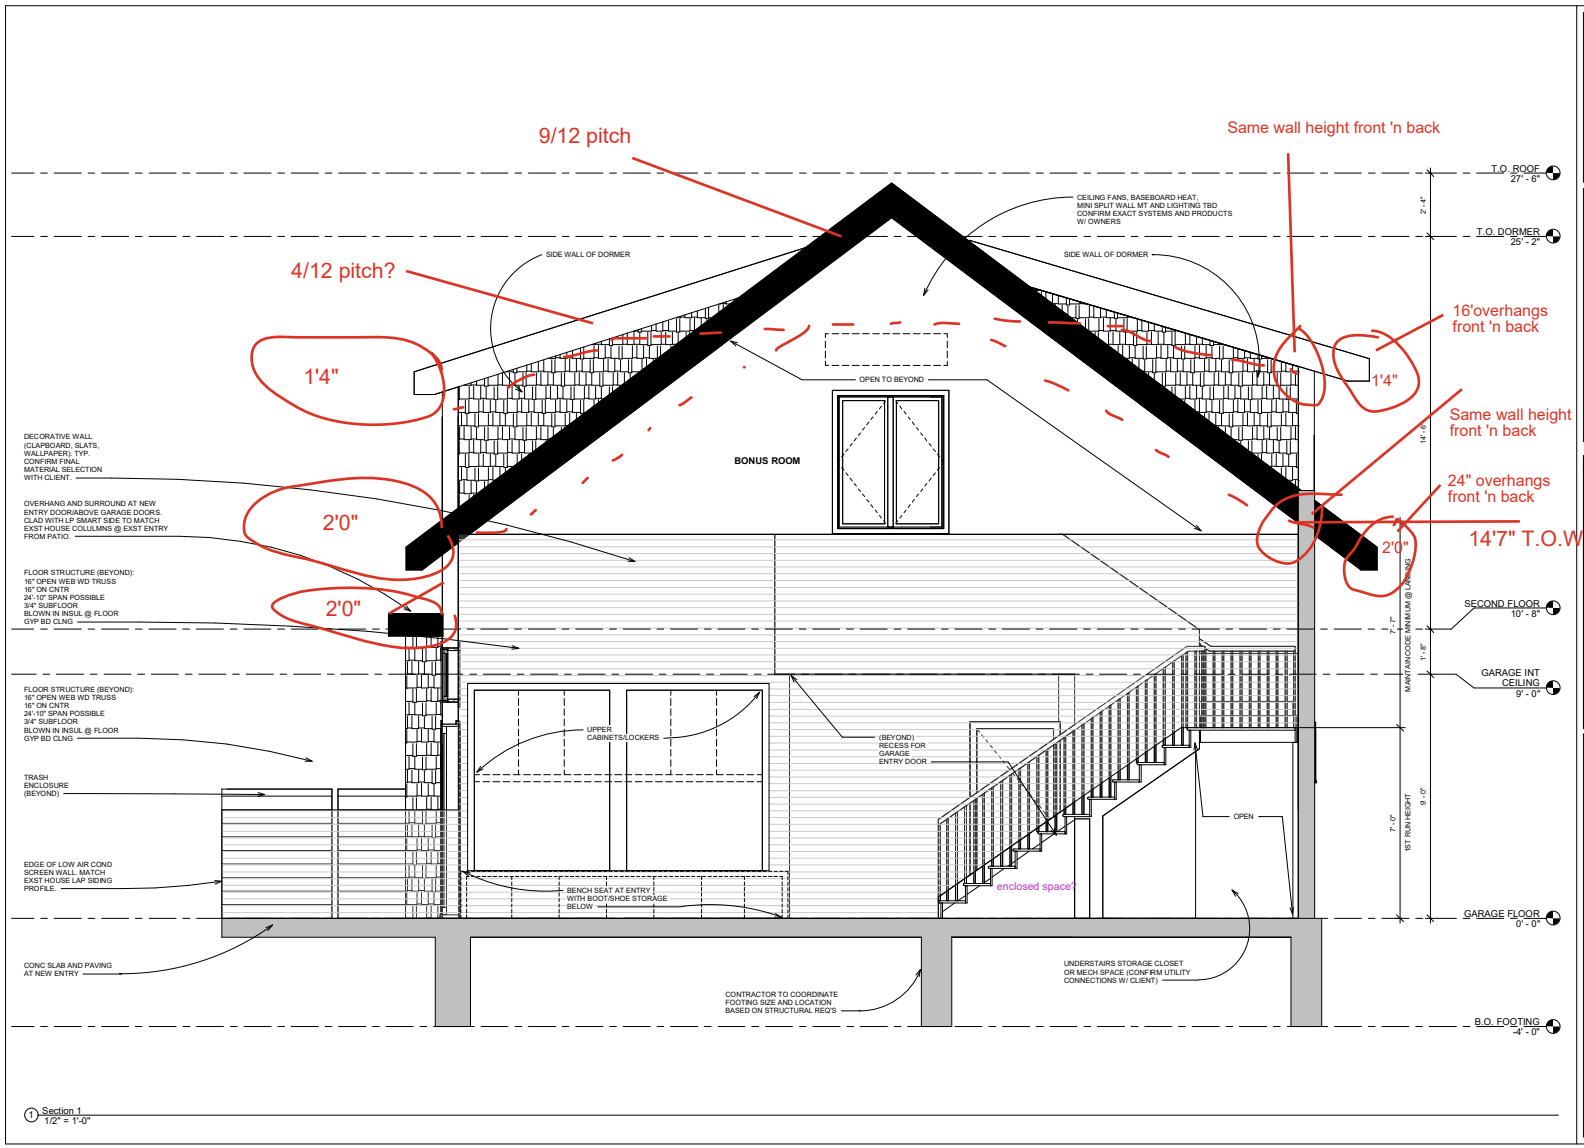

1 Section 1
1/2" = 1'-0"

UD &C
UNIVERSAL DESIGNERS & CONSULTANTS, INC.

No.	Description	Date

Ayers Olson
Addition and Garage

Building Sections

Project number	Project Number
Date	Issue Date
Drawn by	Author
Checked by	Checker

A8

Scale 1/2" = 1'-0"

V26/2025 6:17:07 PM