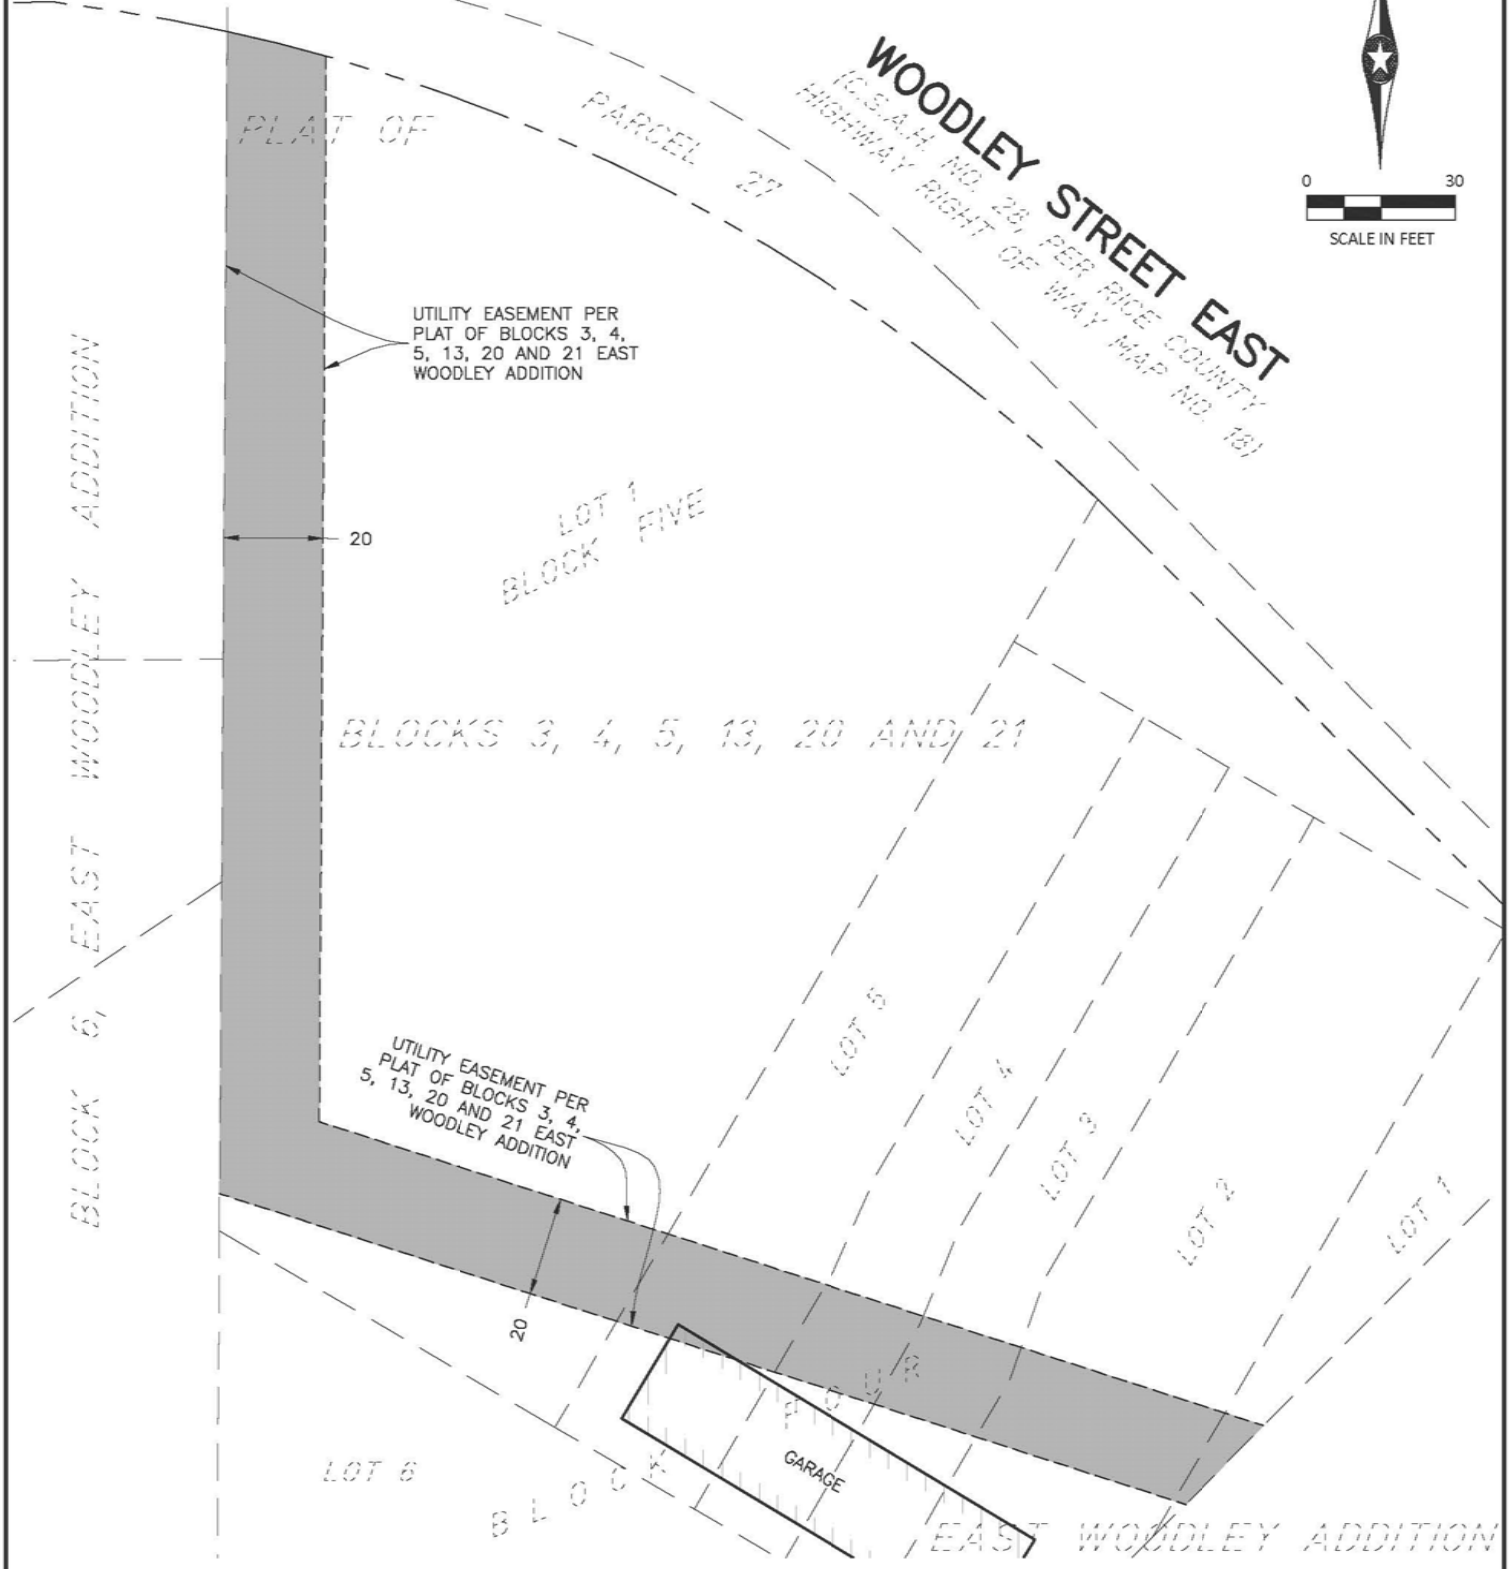

PROPOSED VACATION DESCRIPTION

All of the utility easement as delineated and dedicated within Lot 1, Block Five and Lots 1, 2, 3, 4, and 5, Block Four, all in PLAT OF BLOCKS 3, 4, 5, 13, 20 AND 21, EAST WOODLEY ADDITION, according to the recorded plat thereof, Rice County, Minnesota.

EASEMENT VACATION AREA: 8,562 SQ. FT.

SURVEYOR'S CERTIFICATION

I hereby certify that this survey was prepared by me or under my direct supervision and that I am a duly licensed land surveyor under the laws of the State of Minnesota.

Russell O. Halverson
License Number 41813

5/13/2016
Date

VACATION EXHIBIT NORTHFIELD, MN	PART OF LOT 1, BLOCK FIVE AND LOTS 1, 2, 3, 4 & 5, BLOCK FOUR BLOCKS 3, 4, 5, 13, 20 & 21, EAST WOODLEY ADD.