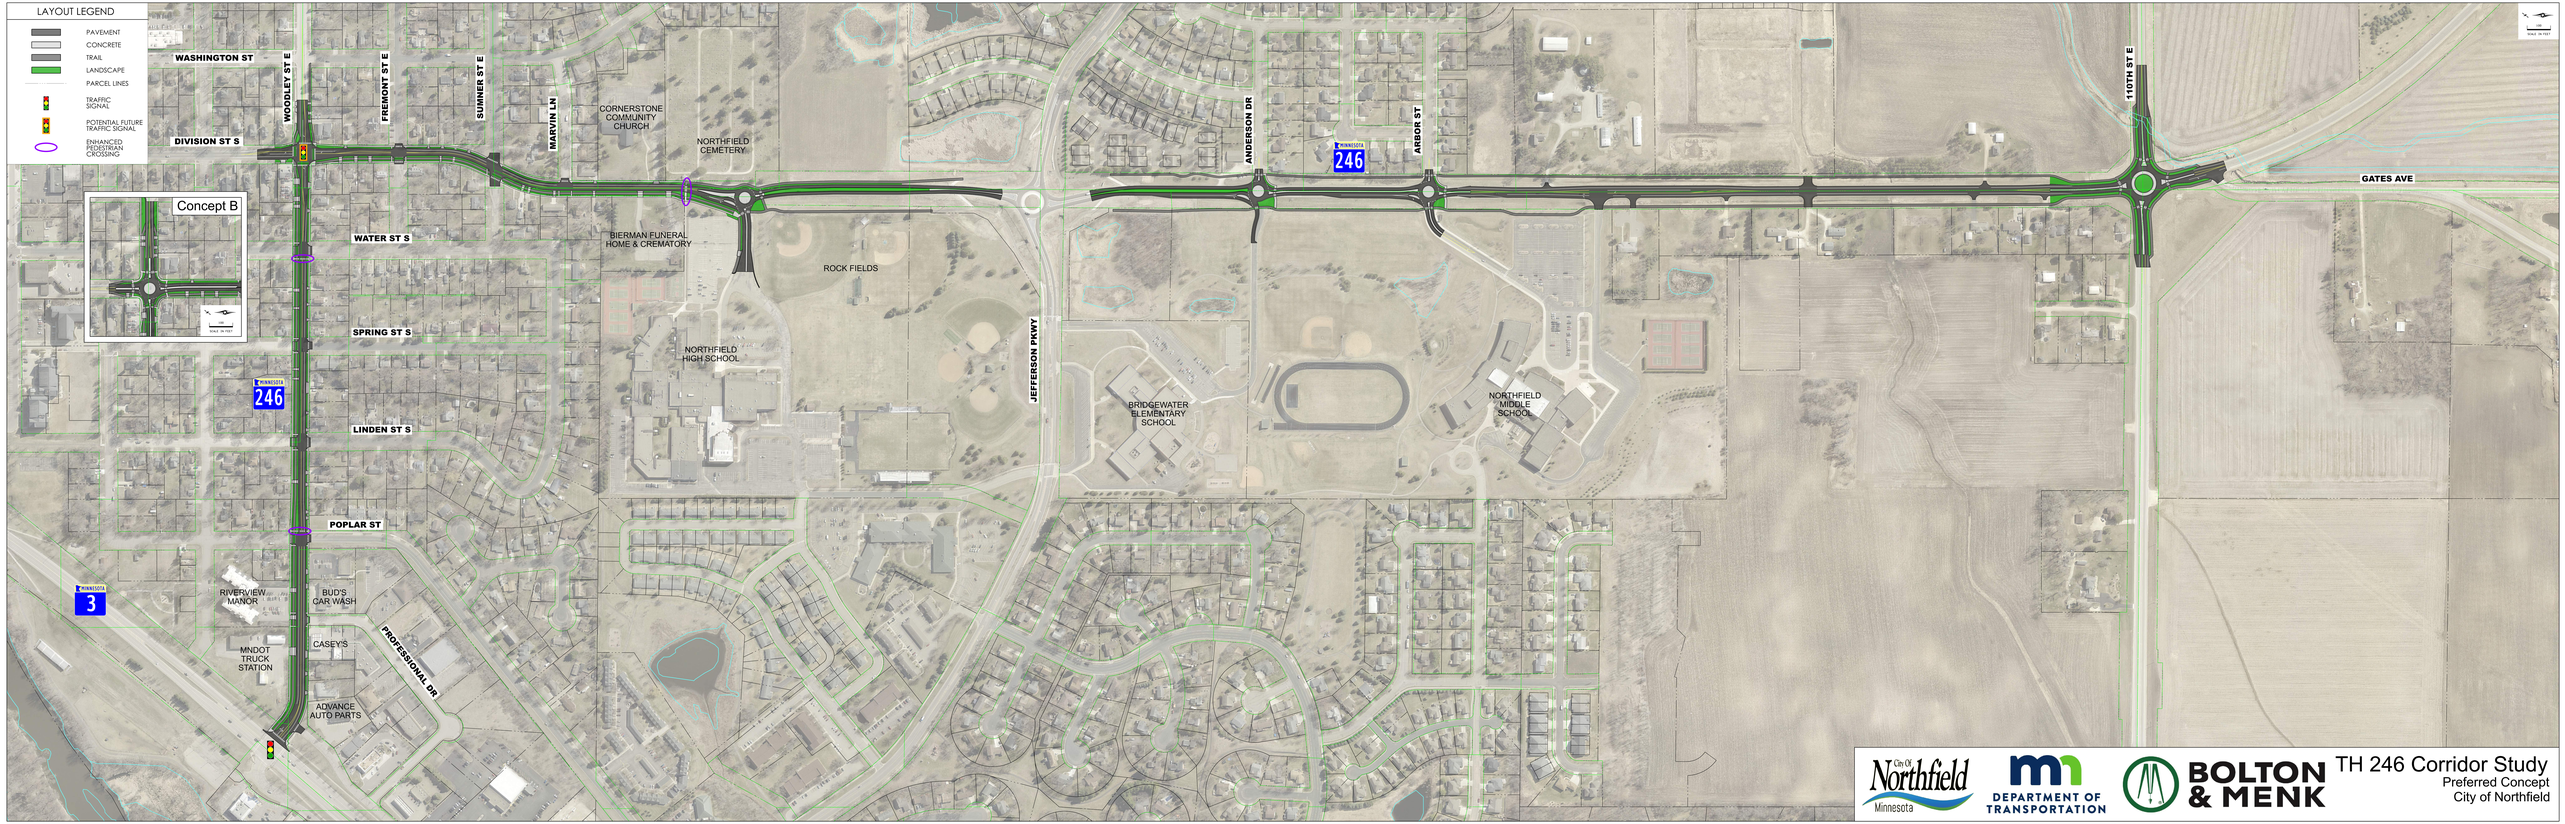
LAYOUT LEGEND
PAVEMENT
CONCRETE
TRAIL
LANDSCAPE
PARCEL LINES
TRAFFIC SIGNAL
POTENTIAL FUTURE TRAFFIC SIGNAL
ENHANCED PEDESTRIAN CROSSING
Concept B
WASHINGTON ST
DIVISION ST S
WOODLEY ST E
FREMONT ST E
SUMNER ST E
MARVIN LN
CORNERSTONE COMMUNITY CHURCH
NORTHFIELD CEMETERY
BIERMAN FUNERAL HOME & CREMATORY
ROCK FIELDS
WATER ST S
SPRING ST S
NORTHFIELD HIGH SCHOOL
LINDEN ST S
POPLAR ST
JEFFERSON PKWY
BRIDGEWATER ELEMENTARY SCHOOL
ANDERSON DR
ARBOR ST
NORTHFIELD MIDDLE SCHOOL
110TH ST E
GATES AVE
246
3
RIVERVIEW MANOR
BUD'S CAR WASH
CASEY'S
MNDOT TRUCK STATION
ADVANCE AUTO PARTS
PROFESSIONAL DR
City Of Northfield Minnesota
DEPARTMENT OF TRANSPORTATION
BOLTON & MENK
TH 246 Corridor Study
Preferred Concept
City of Northfield