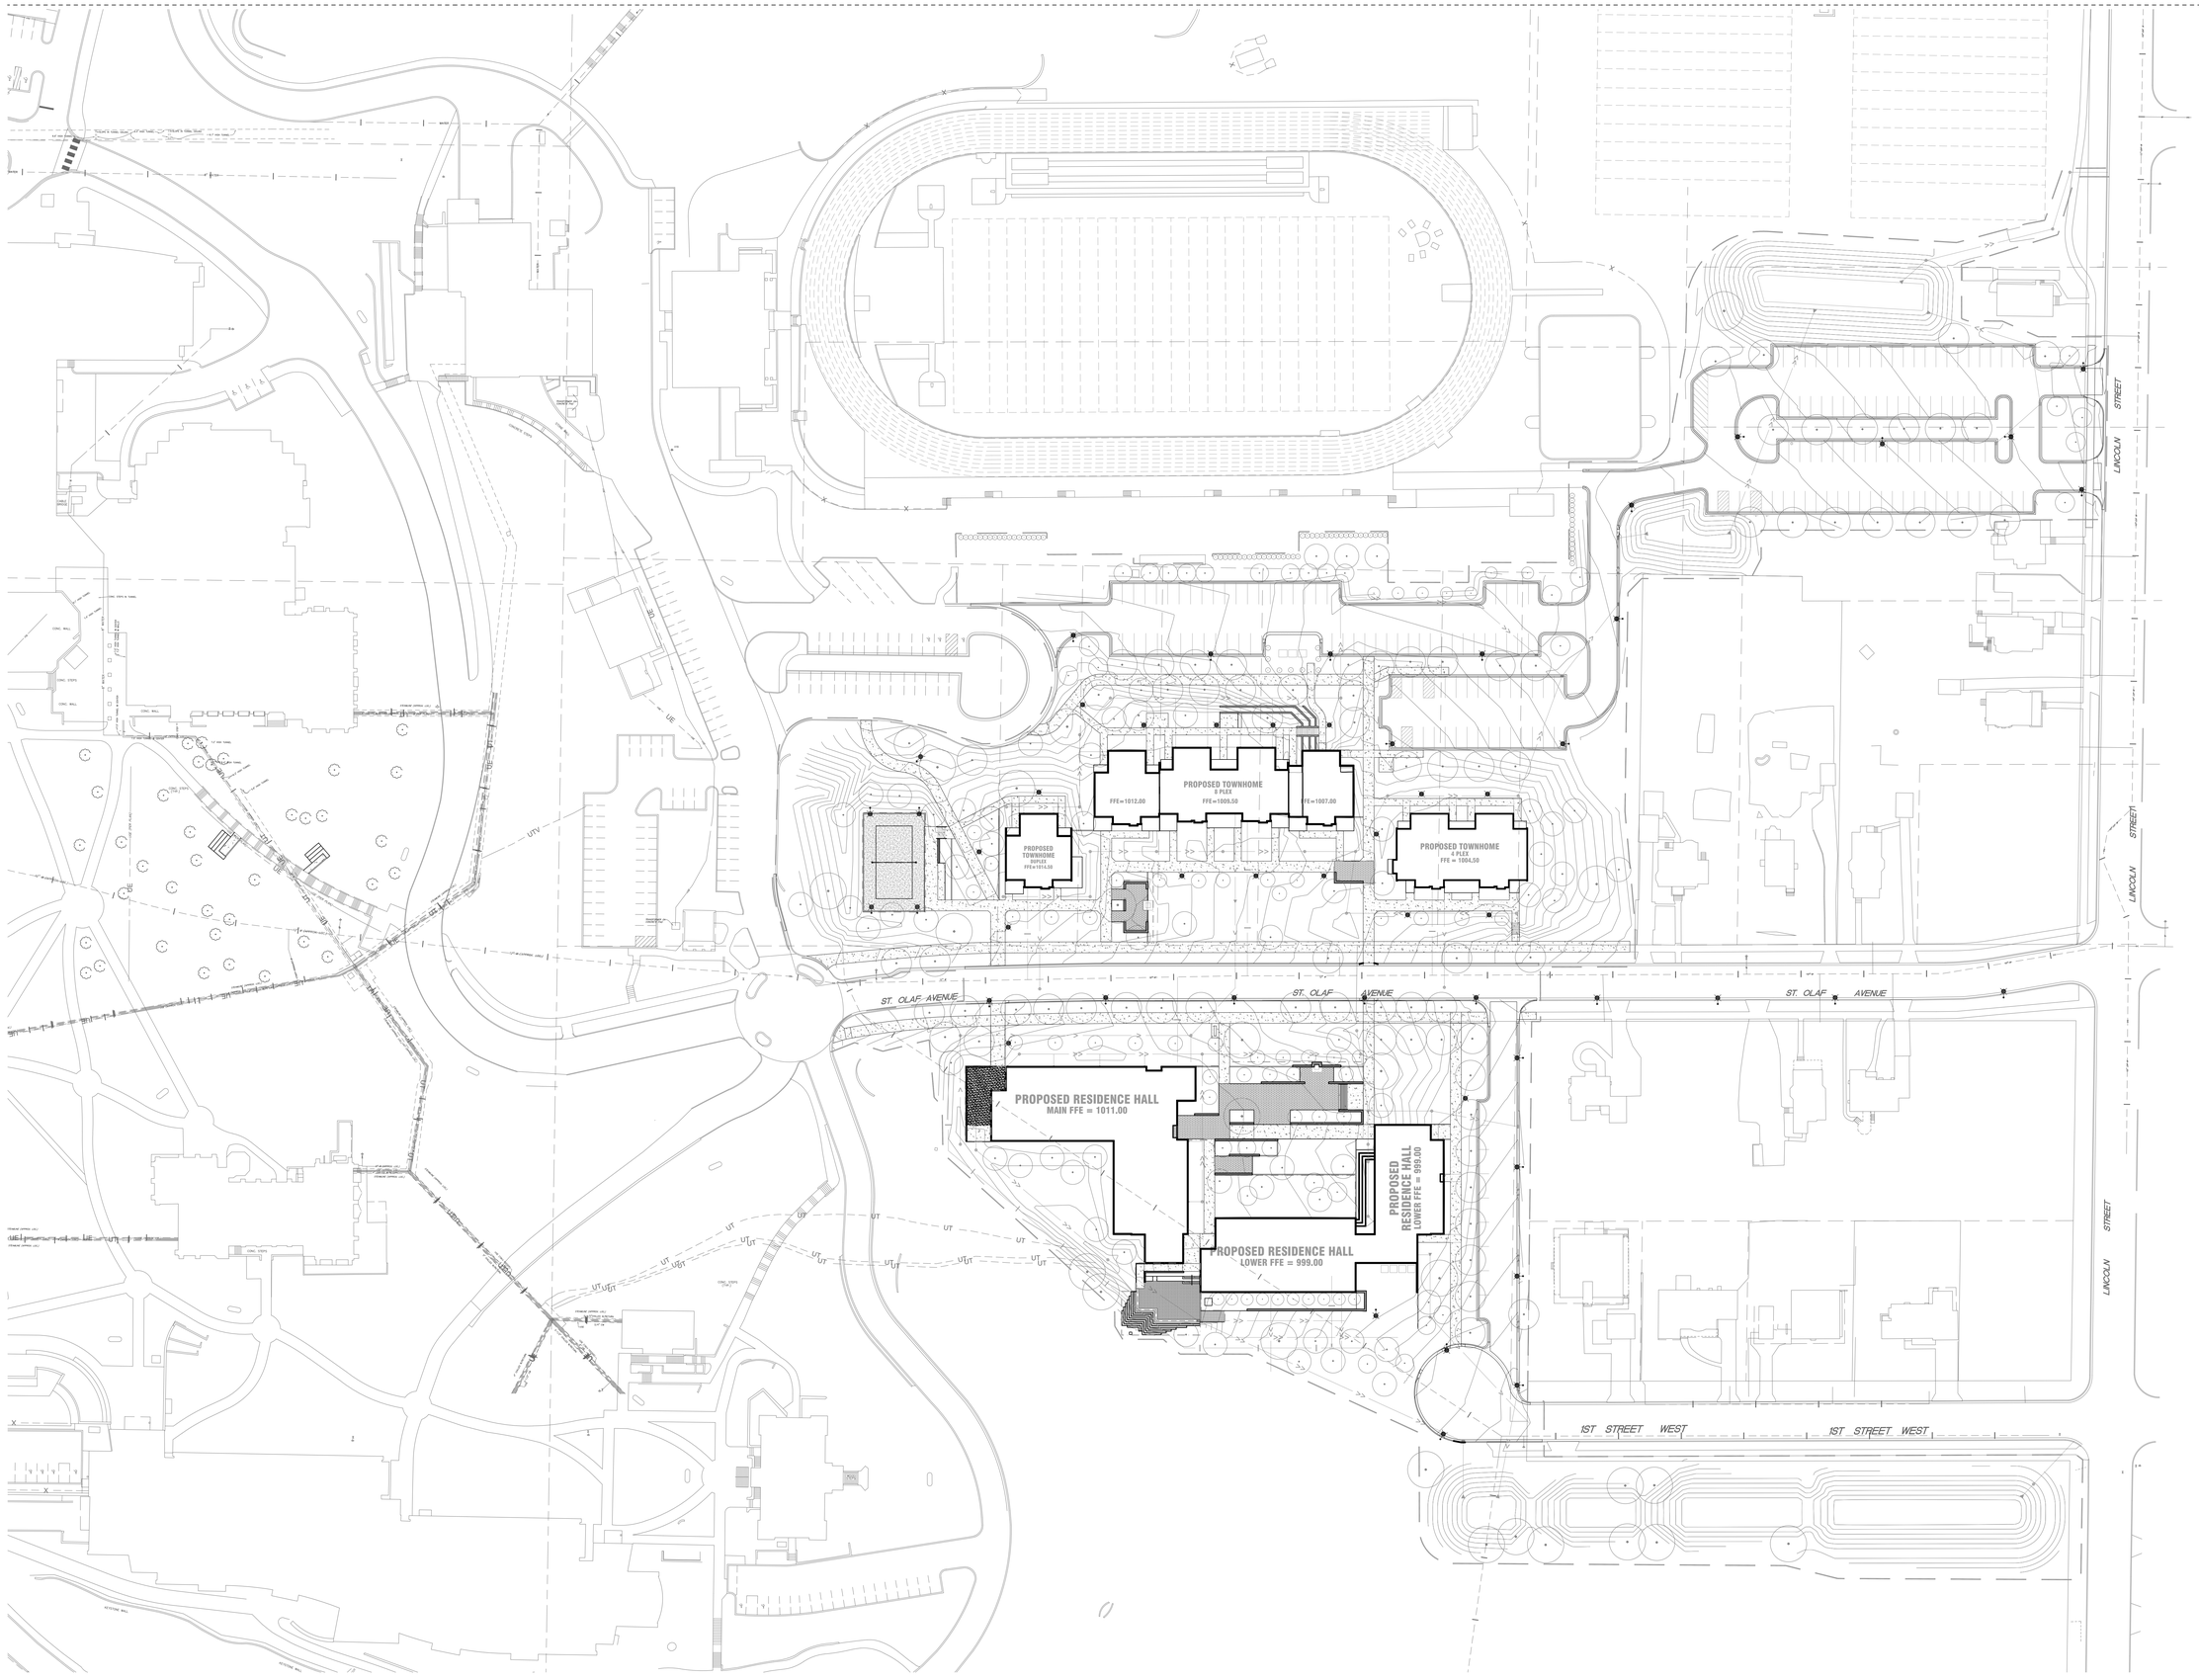

FOR REFERENCE ONLY

WORKSHOP
WORKSHOP ARCHITECTS, INC

ARCHITECT
WORKSHOP ARCHITECTS
201 E PITTSHBURGH AVENUE, SUITE 301
MILWAUKEE, WI 53204
414.272.8822
WWW.WORKSHOPARCHITECTS.COM

MIG

LANDSCAPE ARCHITECT
MIG, INC.
800 HEARST AVENUE
BERKELEY, CA 94710
510.845.7549
WWW.MIGCOM.COM

NOT FOR CONSTRUCTION

ST. OLAF COLLEGE

PROJECT:
OLE AVENUE PROJECT

ADDRESS:
1520 ST OLAF AVENUE
NORTHFIELD, MN 55057

ISSUANCE HISTORY - THIS SHEET

△NO.	DESCRIPTION	DATE

WSA PROJECT #: 19-270

DATE: SEPTEMBER 25, 2020

25% CONSTRUCTION DOCUMENTS

OVERALL LAYOUT PLAN

L200

© COPYRIGHT WORKSHOP ARCHITECTS, INC.